Legend

Symbols

- Bollard
- Direction of Watercourse
- Electricity Pole
- Fire Hydrant
- Gas Tap
- Gate
- Gully
- Lamp Post
- Manhole/Inspection Chamber
- Manhole/Inspection Chamber
- Manhole/Inspection Chamber
- Osbm
- Rain Water Gully
- Road Sign
- Shrubs
- Slope
- Stop Tap
- Stop Valve
- Survey Station
- Telegraph Pole
- Tree (Spread to scale)
- Tree Stump
- Utilities Marker Post

Abbreviations

AV	Air Valve
BED	Flower Bed
BH	Bore Hole
BOL	Bollard
BT	British Telecom Inspection Chamber
BT	Telegraph Pole
BS	Bus Stop
CCTV	Closed Circuit Television Furniture
CEB	Control Electricity Box (Above ground)
DC	Drainage Channel
DKp	Kerb
ER	Earth Rod
EP	Electricity Pole
FH	Fire Hydrant
GU	Gully
IC	Inspection Chamber
LP	Lamp Post
LB	Letter Box
MP	Utilities Marker Post
MH	Manhole
P	Post
RS	Road Sign
RE	Rodding Eye
RWG	Rain Water Gully
SOP	Setting Out Point
ST	Stop Tap
SV	Stop Valve
TCB	Telephone Call Box
TL	Traffic Light
WM	Water Meter

Boundary Abbreviations

B/W	Barbed Wire Fence
C/B	Close Boarded Fence
Cr/Br	Crash Barrier
C/L	Chain Link Fence
C/P	Chestnut Paling
C/I	Corrugated Iron Fence
I/R	Iron Railing
L/L	Larchlap Fence Panel
P/W	Post & Wire Fence
P/C	Post & Chain
RTW	Retaining Wall
S/PAL	Steel Palisade Fence
S/P	Stock Proof Fence
W/M	Wire Mesh Fence

Notes:
1. Grid - local, plane and metric. Origin survey station CV001; E:1000.00m N:2000.00m
2. Datum - local. Origin survey station CV001; H = 10.00m
3. Orientation - magnetic north

Curvasure Ltd: 23 Princes Drive, Colwyn Bay, Conwy, LL29 8HT
Survey data and drawings produced by,

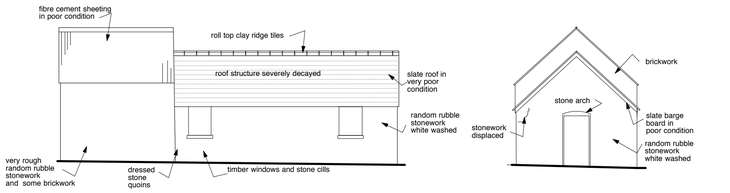

elevation 2 elevation 3

Block elevations of Outbuilding 1 at 1: 100

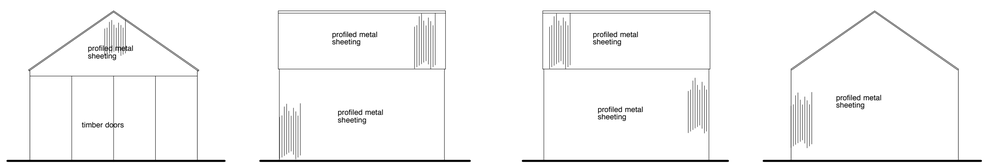

elevation 7 elevation 6 elevation 8 elevation 5

Block elevations of Outbuilding 2 at 1: 100

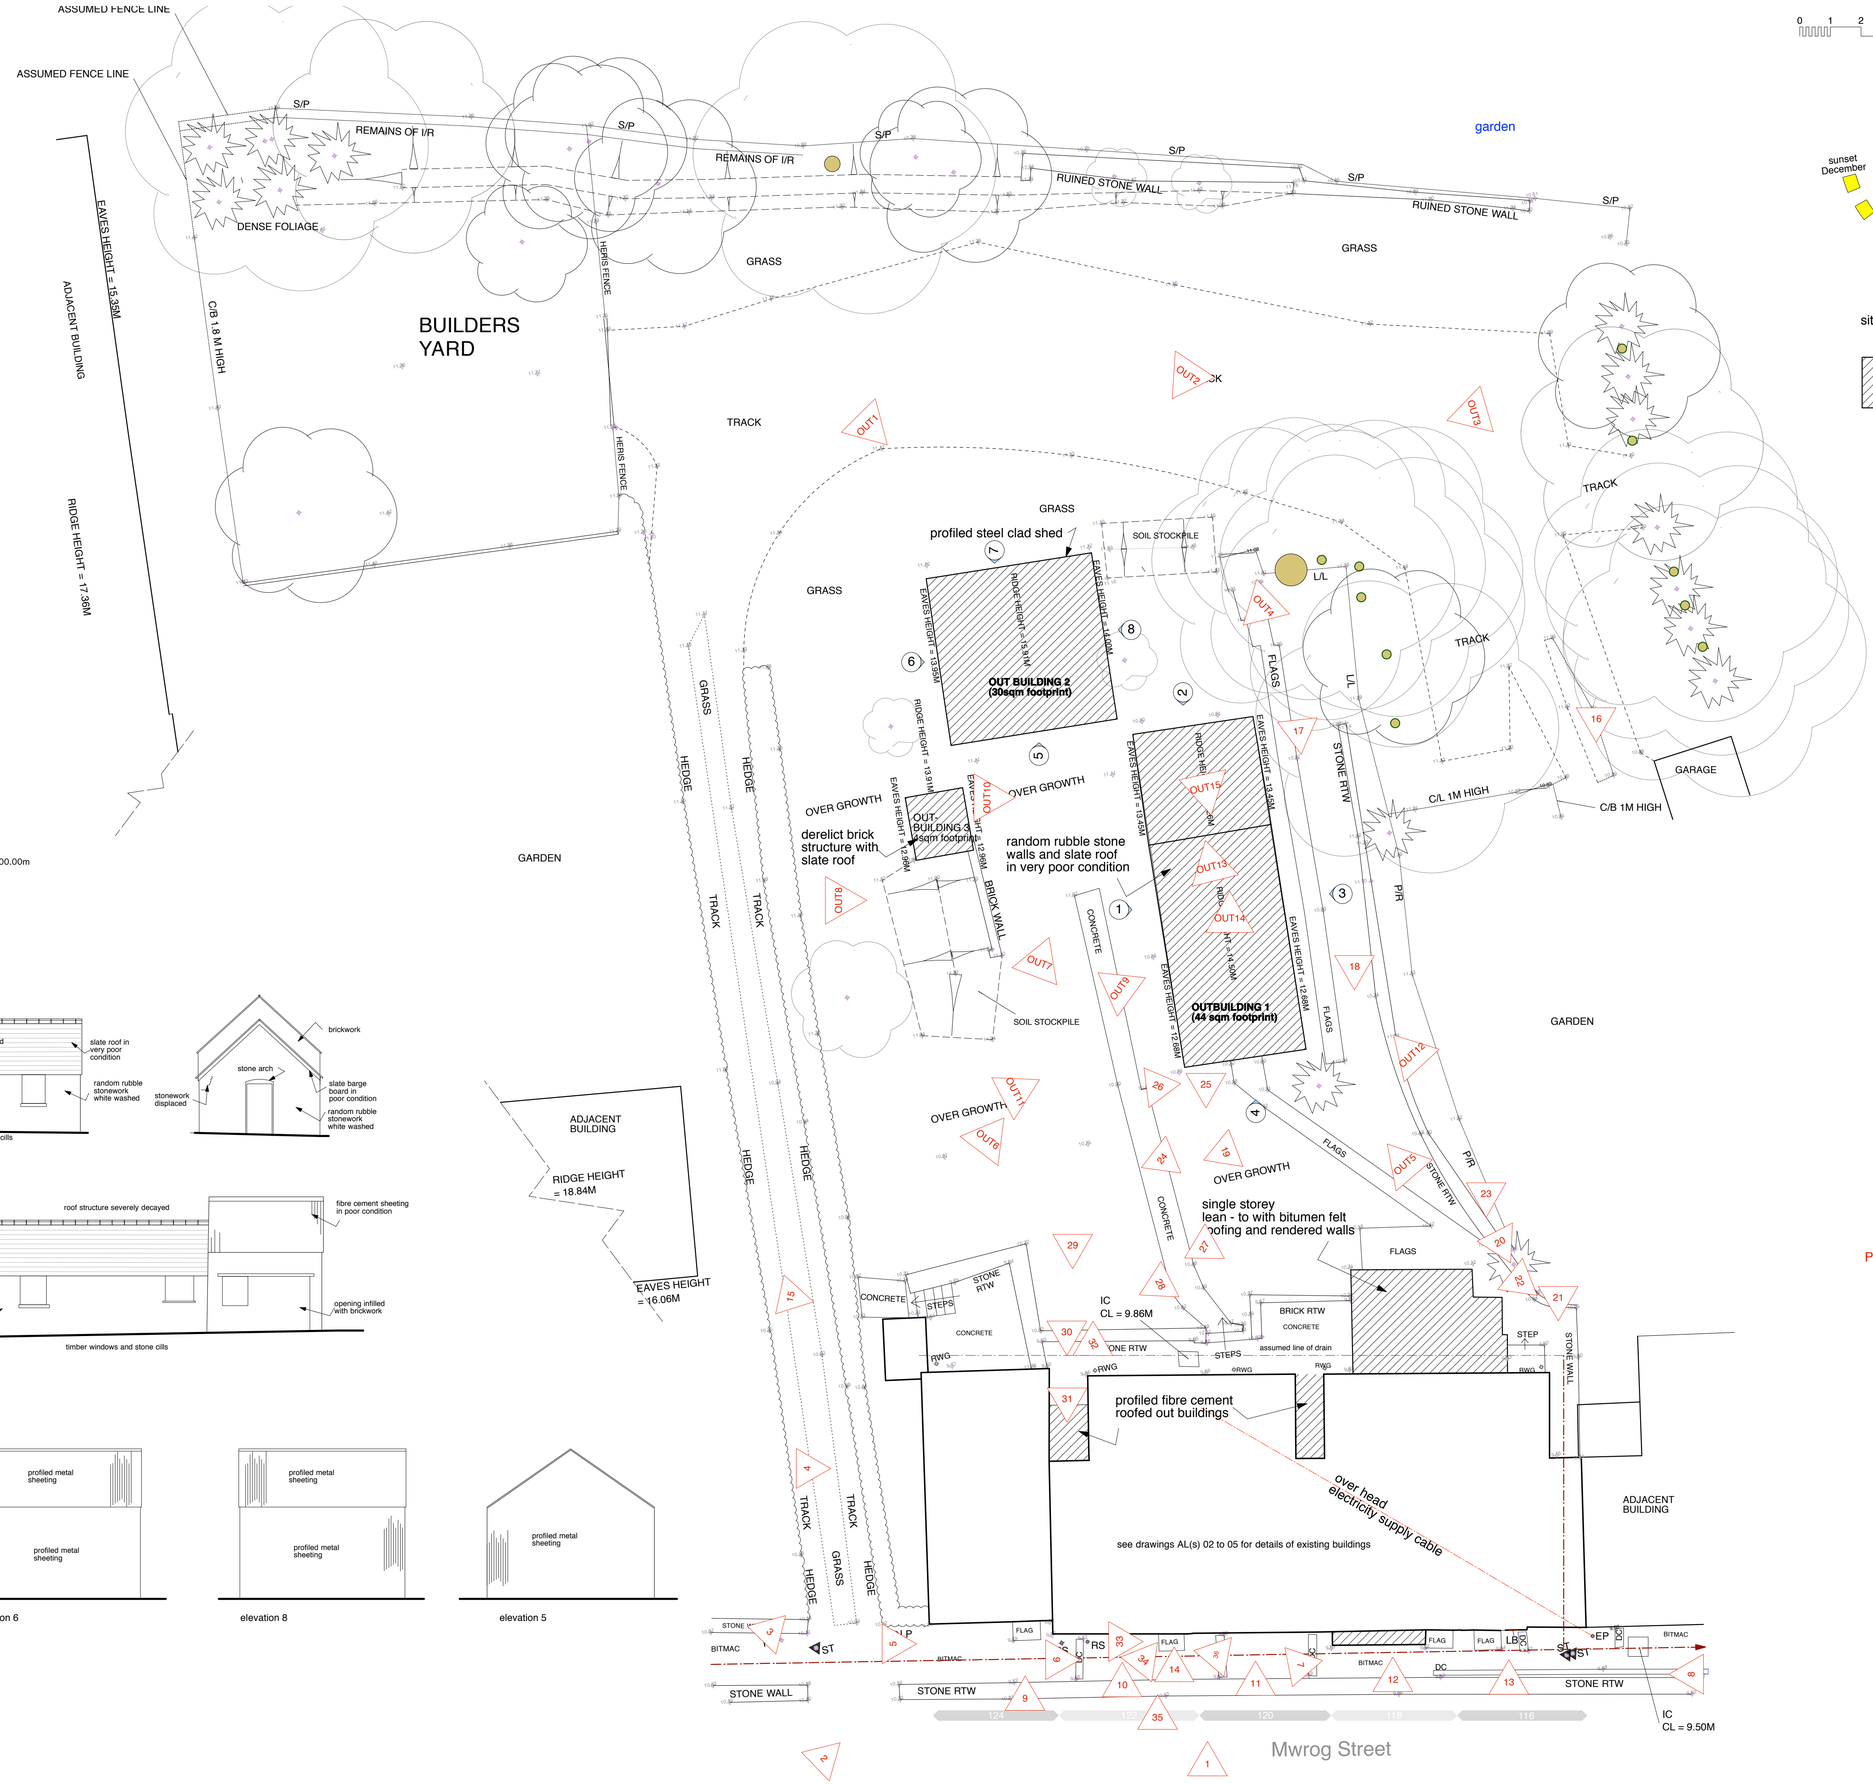

0 1 2 3 4 5 6 7 8 9 10 M

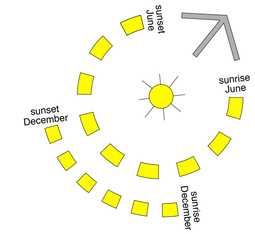

site area is 0.154Ha approximately

indicates building or part of building to be demolished

Photograph view point

Adrian Jones Associates

The Cottage Studio
Gellifor, Ruthin
Denbighshire
LL15 1SB

RIBA Chartered Practice

Stiwdio'r Bwthyn
Gellifor, Rhuthun
Sir Ddinbych
LL15 1SB

Tel. 01824 790 381
e mail adrianjones1@btconnect.com

Fax 01824 790 816

project **North Wales Housing Association**
116 - 124 Mwrog Street, Rhuthun

title
Site Survey as Existing with photograph reference points

status	**planning**	job no.	2161
scale	**1: 100 @ A1**	date	**July 11**
drawing no.	**AL(s)01**	revision	= x -
drawn		checked	

© All copyrights Adrian Jones Associates