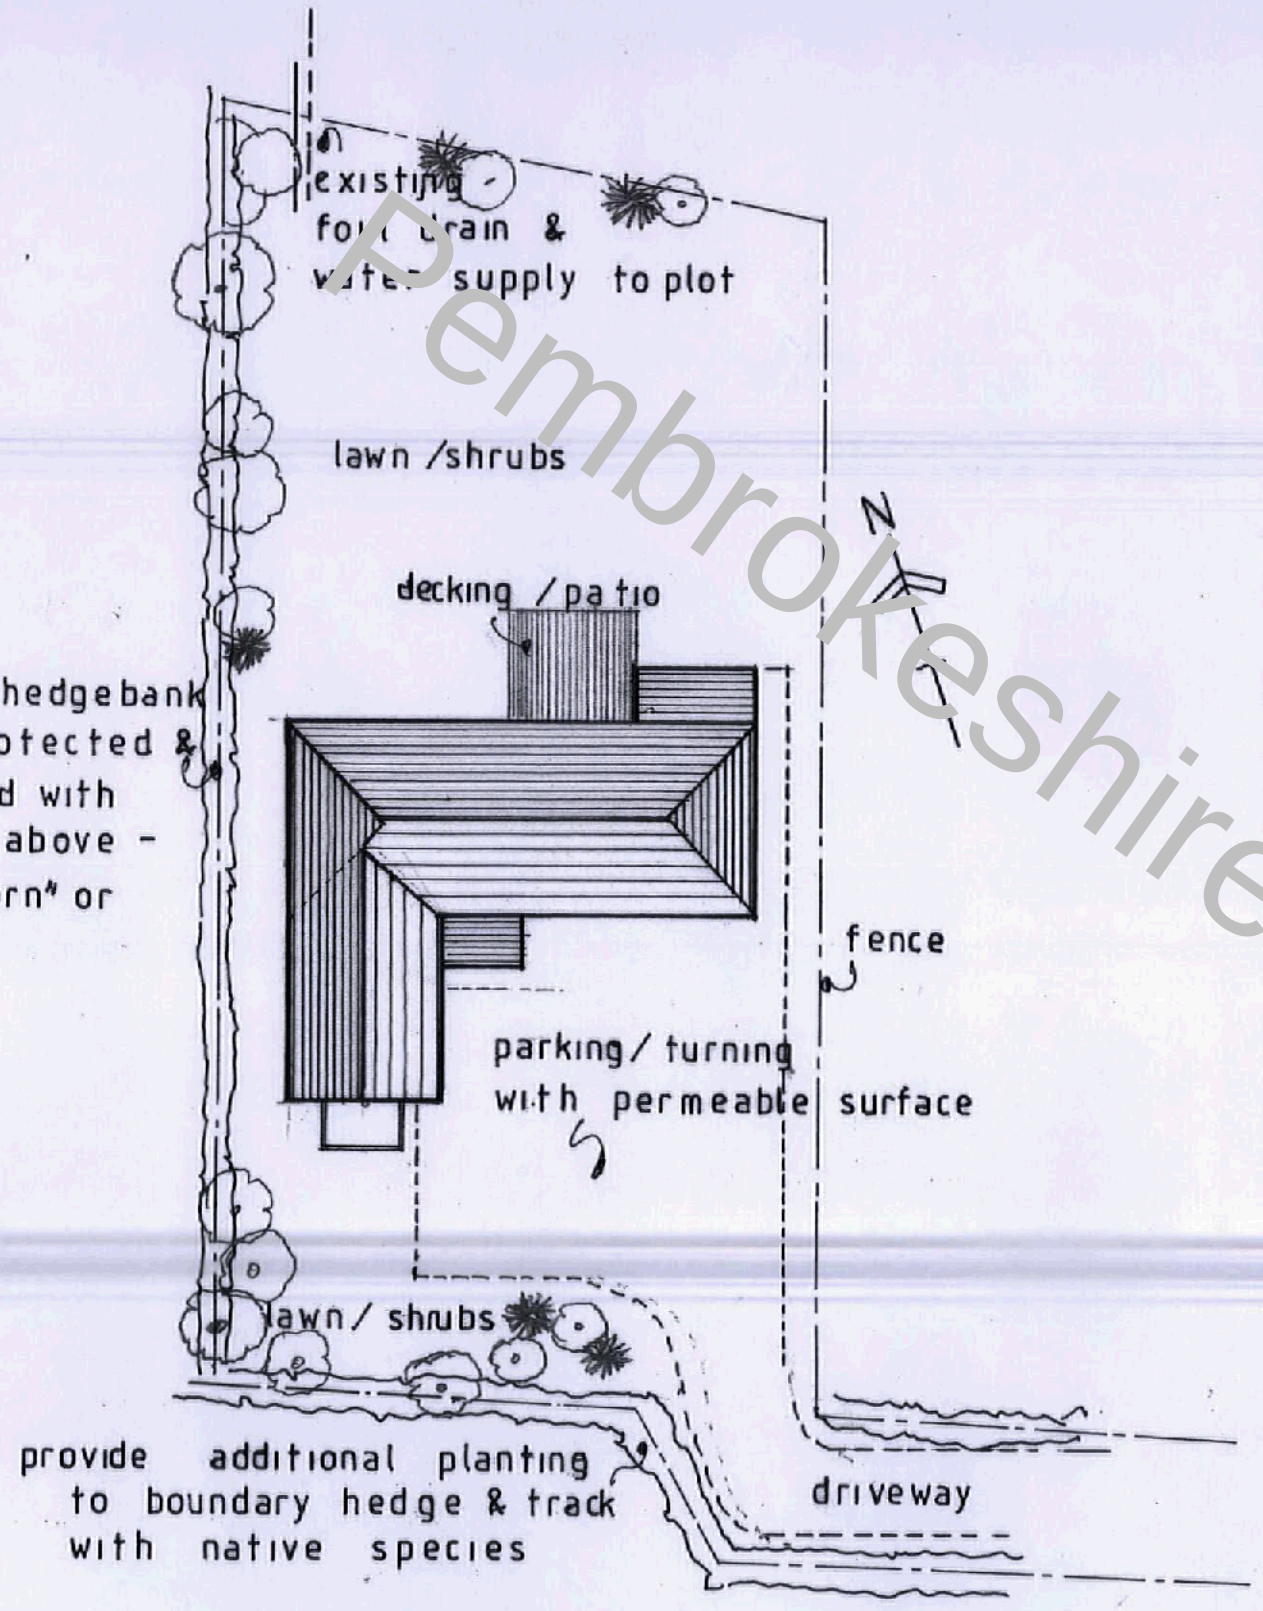

site plan 1/250

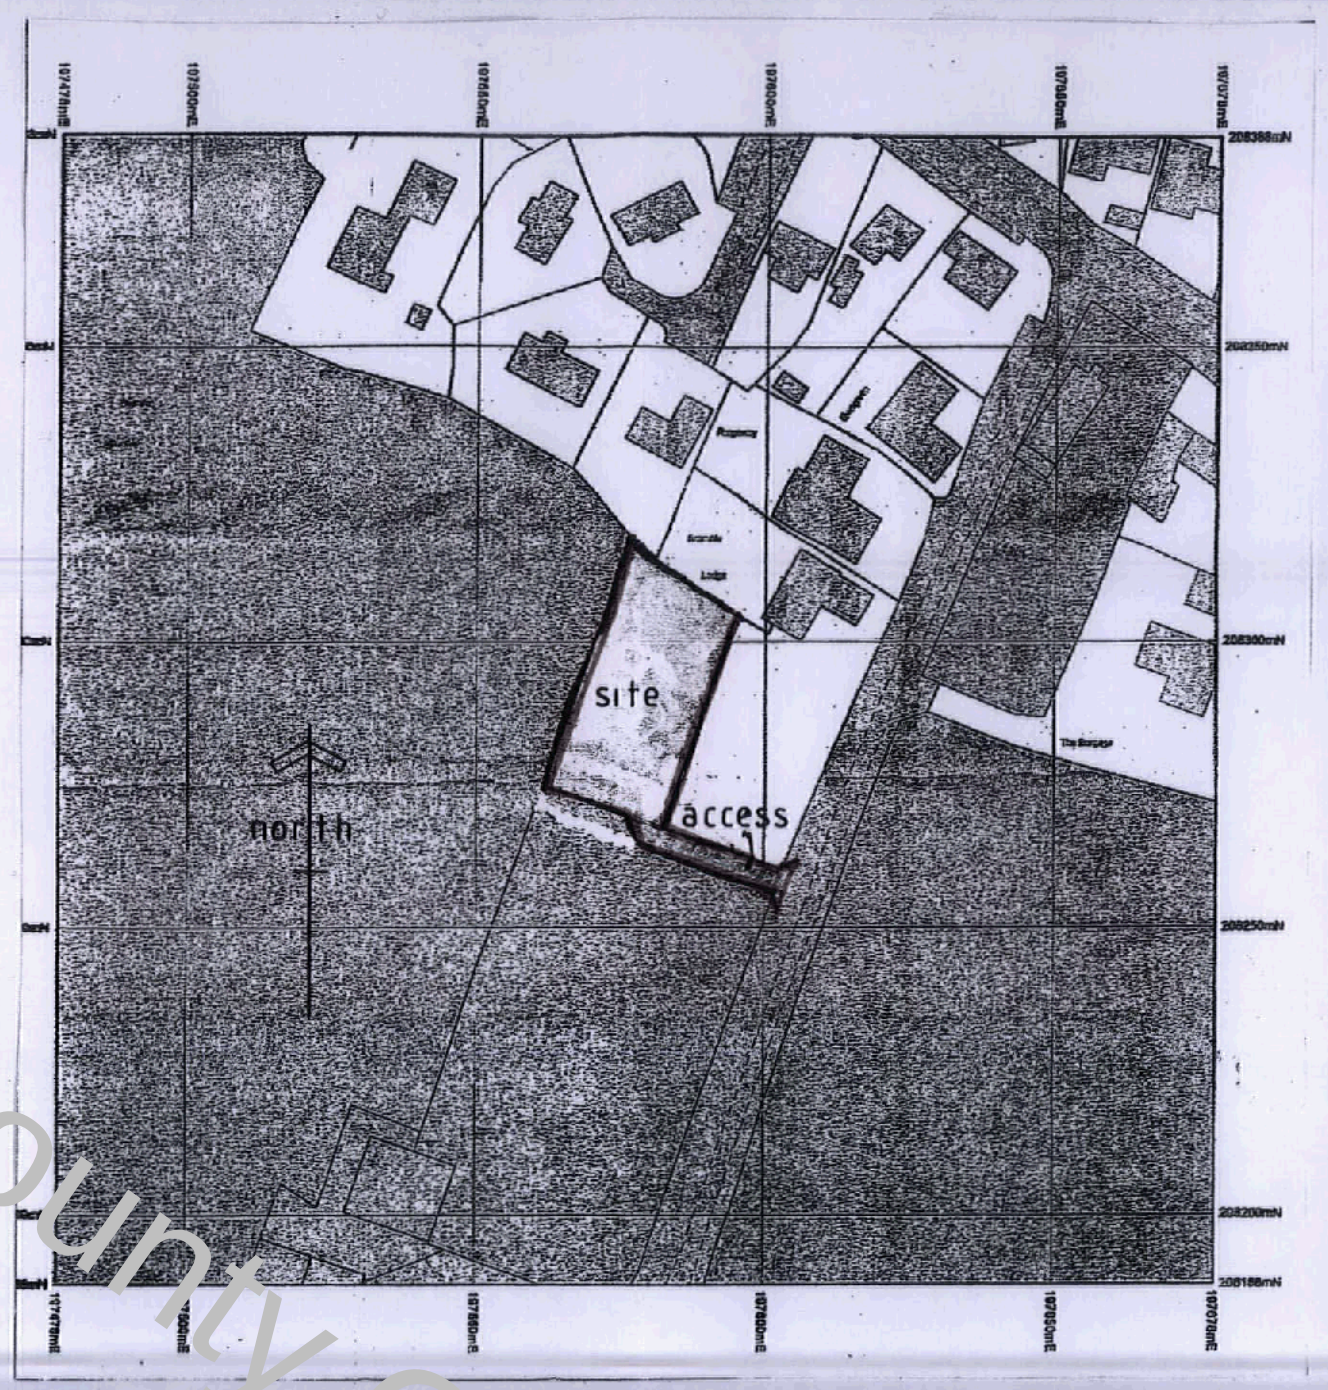

location plan 1/1250

PROPOSED DWELLING - PLOT TO SOUTH WEST OF
'BRAMBLE LODGE', HILL MOUNTAIN SA73 1NB

SCALES: 1/50; 1/100; 1/250; 1/1250

DATE: August 2015 PLAN REF: MMS/HM/1

OUTLINE PLANNING REF: 15/0093/PA approved 18 June 2015

PEMBROKESHIRE COUNTY COUNCIL
28 SEP 2015
15/0696/PA
DEVELOPMENT MANAGEMENT

Pembrokeshire County Council