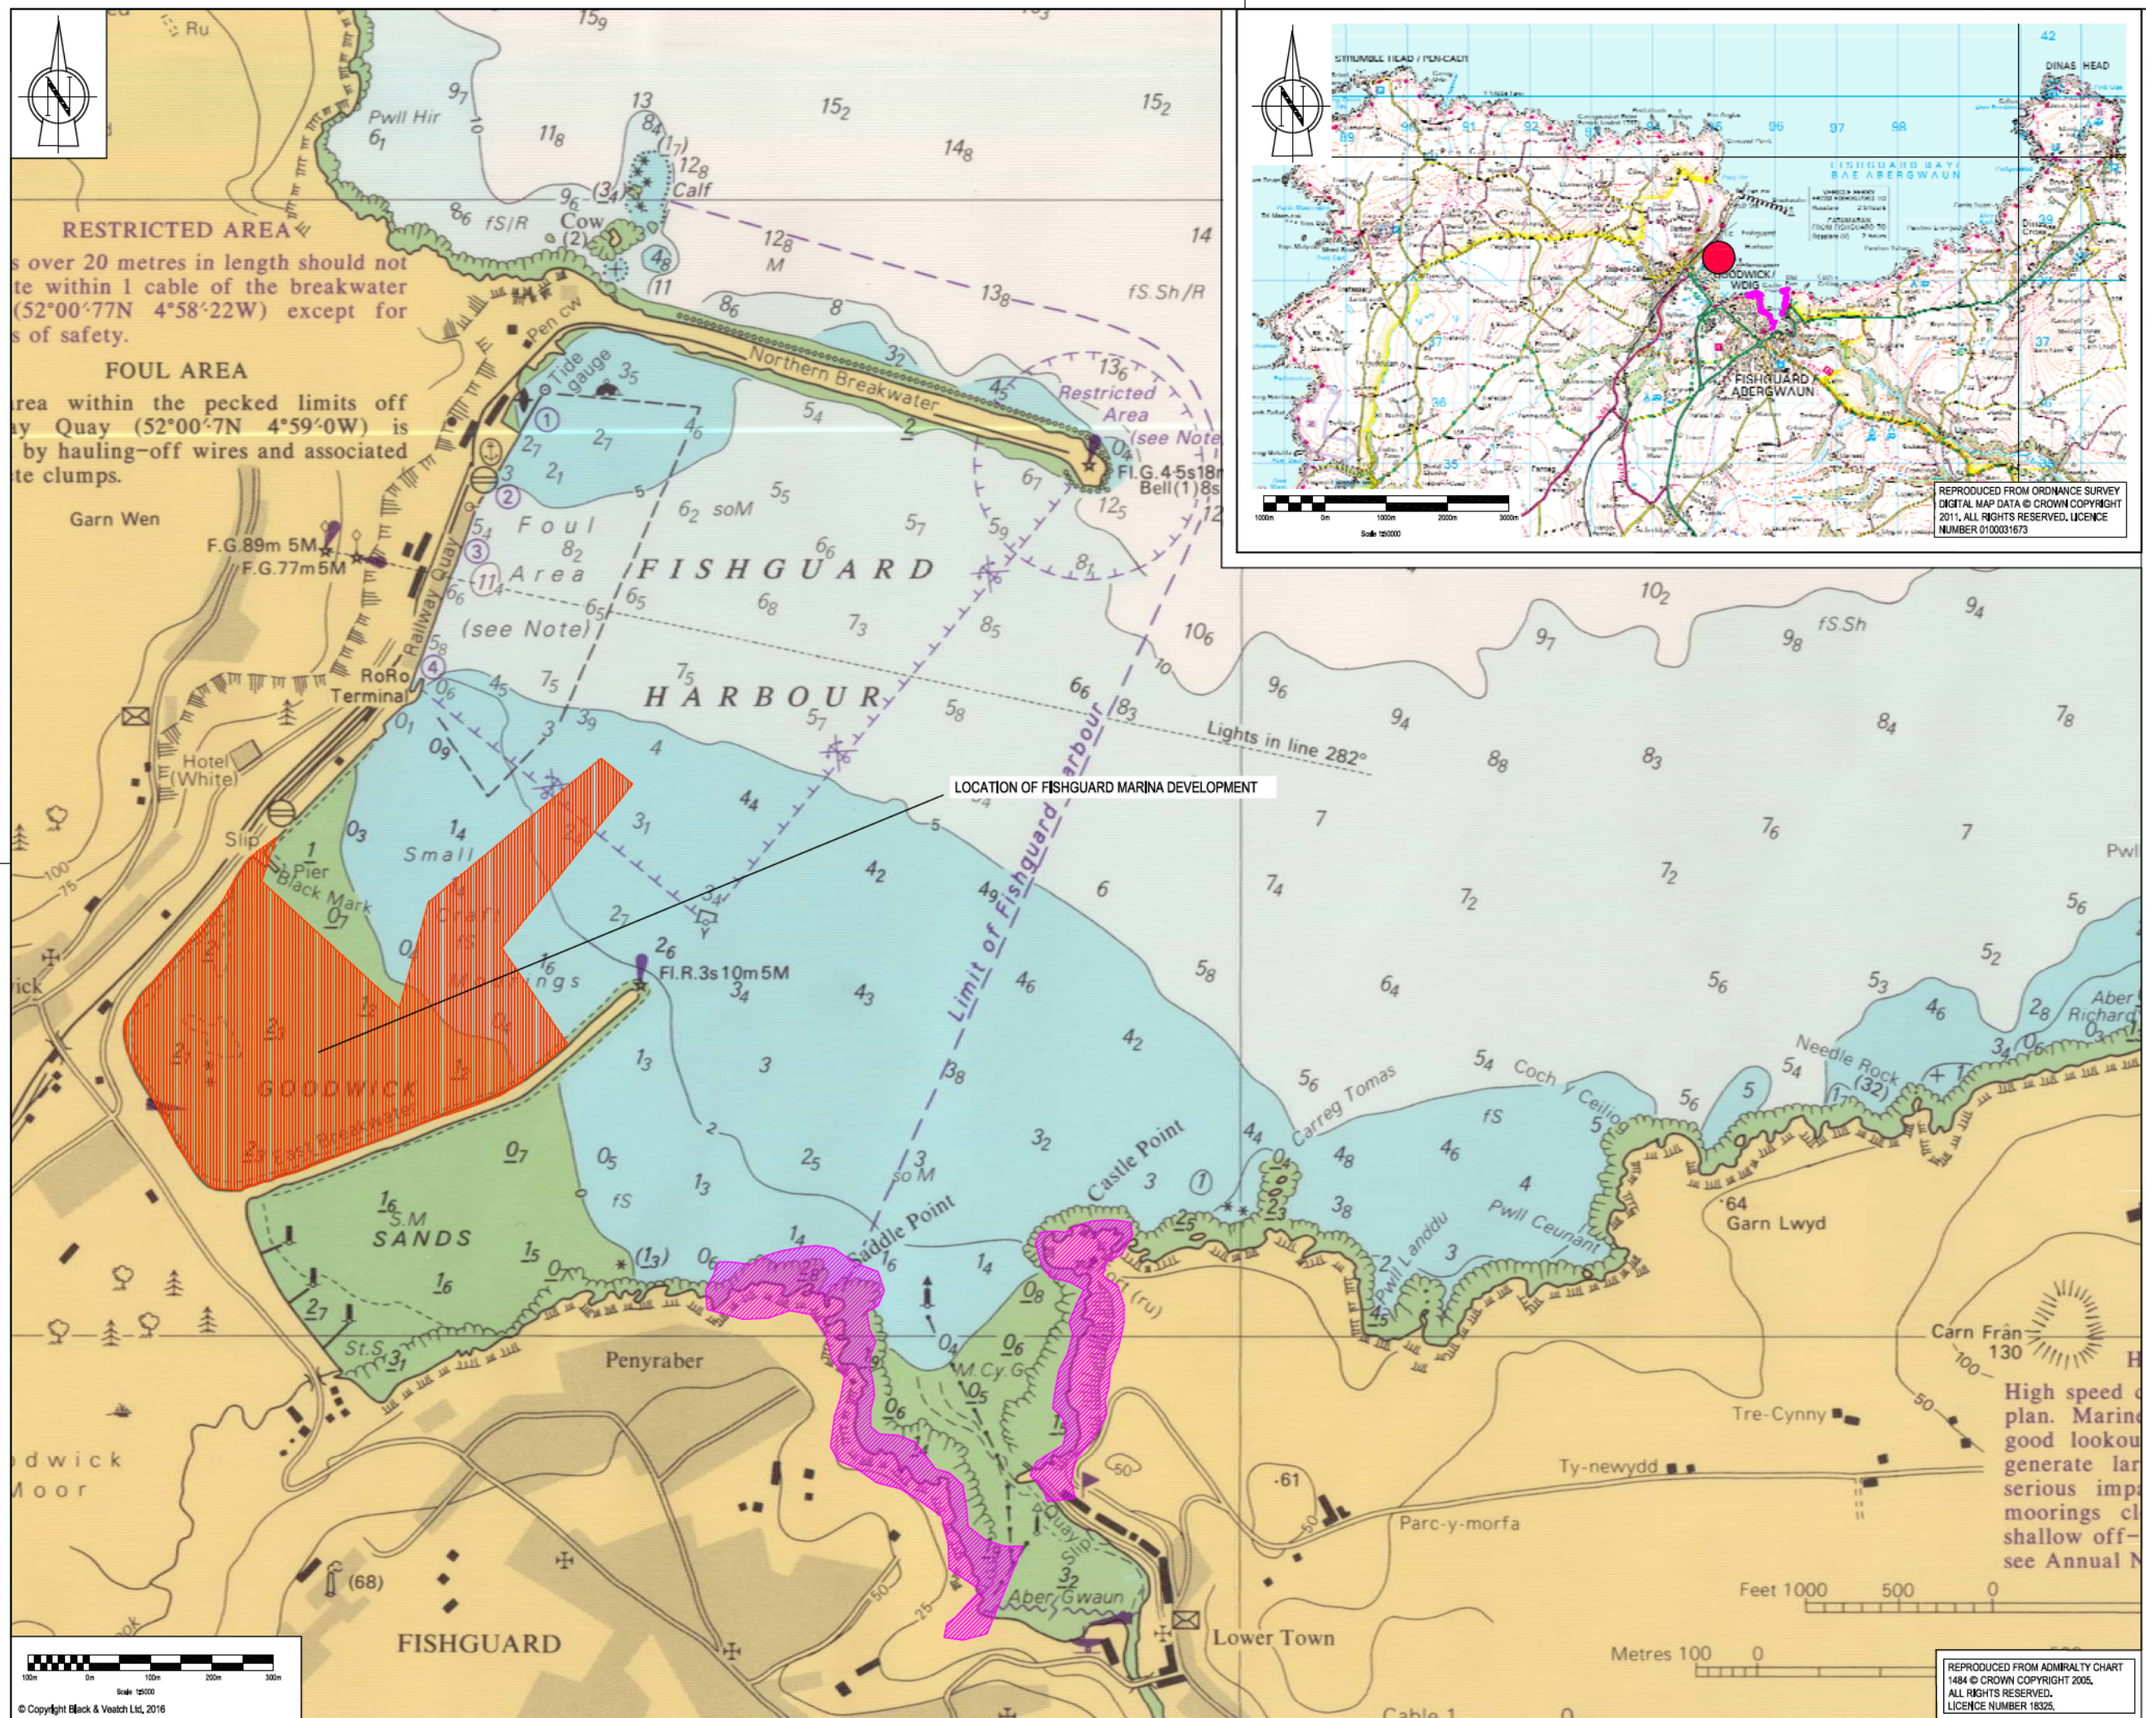

Note: The limits, including the height and depths of the Works, shown in this drawing are not to be taken as limiting the obligations of the contractor under Contract.

NOTES

1. THIS DRAWING SHOULD BE READ IN CONJUNCTION WITH THE FOLLOWING DRAWINGS:

122356-BVL-Z0-XX-DR-C-00001-MASTERPLAN FOR MARINA DEVELOPMENT
122356-BVL-Z0-XX-DR-C-00002-OUTER BREAKWATER SECTIONS
122356-BVL-Z0-XX-DR-C-00003-INNER BREAKWATER SECTIONS
122356-BVL-Z0-XX-DR-C-00004-LAND RECLAMATION SECTIONS
122356-BVL-Z0-XX-DR-C-00005-PLAN OF DREDGING & BOREHOLES
122356-BVL-Z0-XX-DR-C-00006-DREDGING SECTIONS
122356-BVL-Z0-XX-DR-C-00007-RECLAIMED AREA PILING PLAN/ SECTIONS
122356-BVL-Z0-XX-DR-C-00008-FISHERMAN QUAY PILING PLAN/SECTIONS
122356-BVL-Z0-XX-DR-C-00009-BOAT HOIST ARRANGEMENT
122356-BVL-Z0-XX-DR-C-00011-PUBLIC SLIPWAY GA
122356-BVL-Z0-XX-DR-C-00012-CO-ORDINATES FOR DREDGING WORKS
122356-BVL-Z0-XX-DR-C-00013-CO-ORDINATES FOR DEVELOPMENT
122356-BVL-Z0-XX-DR-C-00014-EXTENSION TO SURFACE WATER OUTFALL
122356-BVL-Z0-XX-DR-C-00015-MARINA PILING GA

2. CHART DATUM IS 2.44m BELOW ORDNANCE DATUM.

KEY:

SITE LOCATION

AREA OF SSSI

BATHYMETRIC DATA. METRES BELOW CHART DATUM (UNDERSCORES INDICATE DRYING HEIGHT) 5_4

SAFETY, HEALTH AND ENVIRONMENTAL INFORMATION

IN ADDITION TO THE HAZARDS OR RISKS NORMALLY ASSOCIATED WITH THE TYPES OF WORK DETAILED ON THIS DRAWING, THE FOLLOWING SIGNIFICANT RESIDUAL RISKS SHOULD BE NOTED. FURTHER DETAILS ARE INCLUDED IN THE CDM DESIGN RISK MANAGEMENT REGISTER

CONSTRUCTION:

S.1 To be confirmed.

MAINTENANCE, CLEANING AND OPERATION:

S.1 To be confirmed.

DECOMMISSIONING OR DEMOLITION:

S.1 To be confirmed.

Rev	Drawn	Chkd	Rvwd	Apprvd	Date	Description
P01	JR	AN	NC	NC	11/12/15	Suitable for client review, comment and/or approval
P02	JR	AN	NC	NC	18/01/16	Suitable for client review, comment and/ or approval

Designed by: Date:

Client

CONYGAR

Stena Line

Client Drawing No. Revision

BLACK & VEATCH
Building a world of difference.

Black & Veatch Limited
Grosvenor House, 69 London Road, Redhill, Surrey, RH1 1LQ, United Kingdom
Tel: +44(0)1737 774155

Project

FISHGUARD MARINA DEVELOPMENT

Drawing title

SITE LOCATION PLAN

Drawing scale: AS SHOWN Sheet size: A1

Drawing no. 122356-BVL-Z0-XX-DR-C-00016 Revision P02