Existing External Finishes | Walls - Natural stone, pointed and smooth sand & cement render, painted | Roof - Natural blue/black slate & flat roof | Windows - Painted timber sash windows | Doors - Painted timber | Chimneys - yellow brick | Boundaries - block walls & hedges | Hard-standing - tarmac

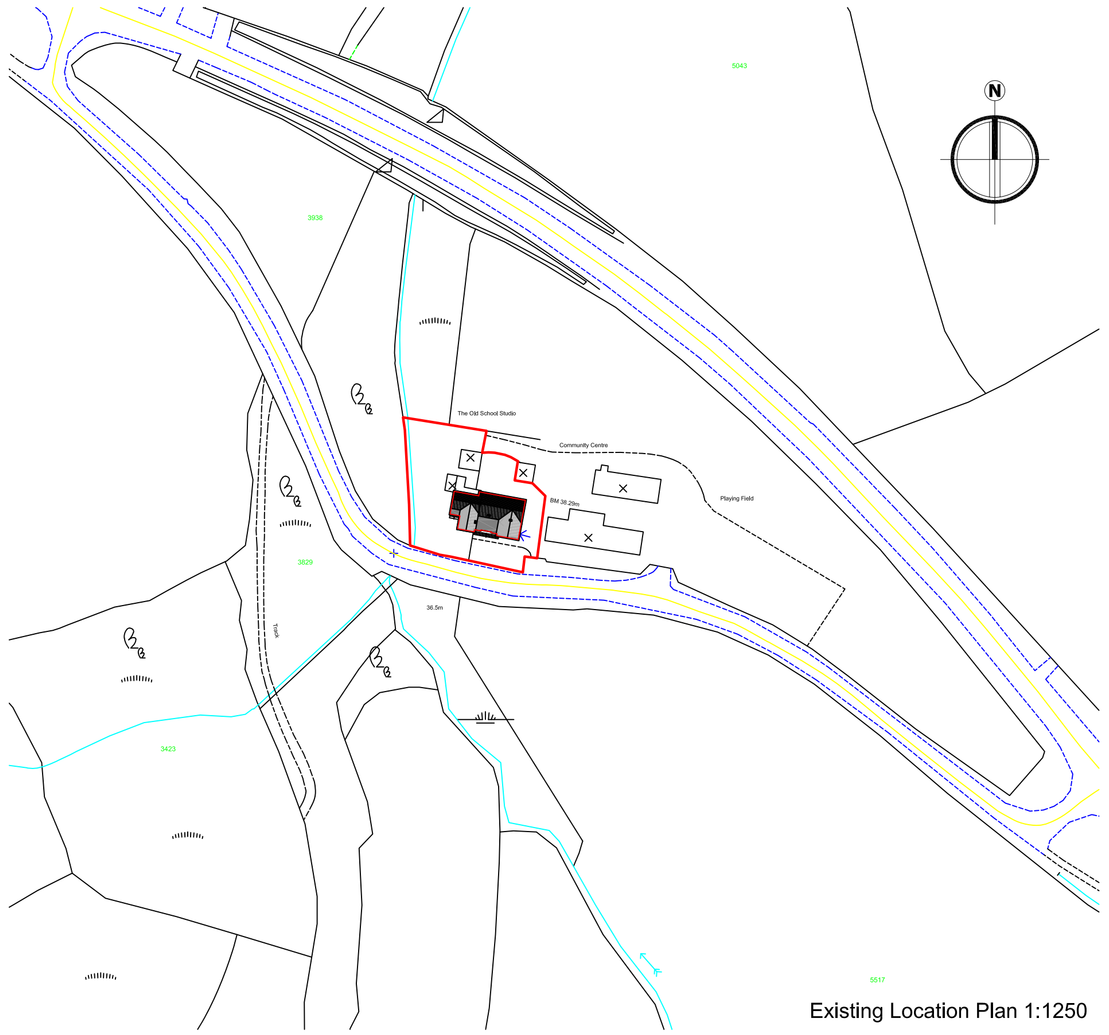

Existing Location Plan 1:1250

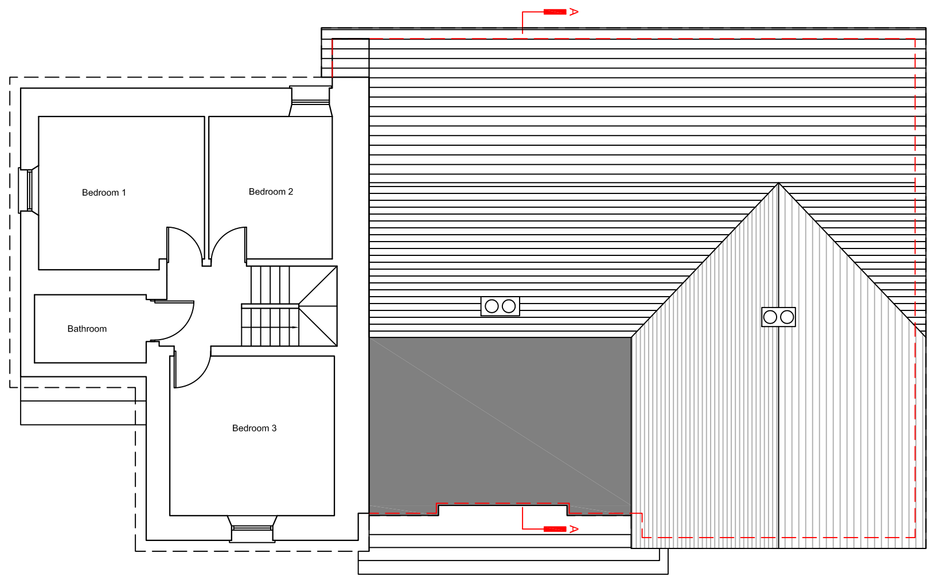

Existing First Floor Plan 1:100

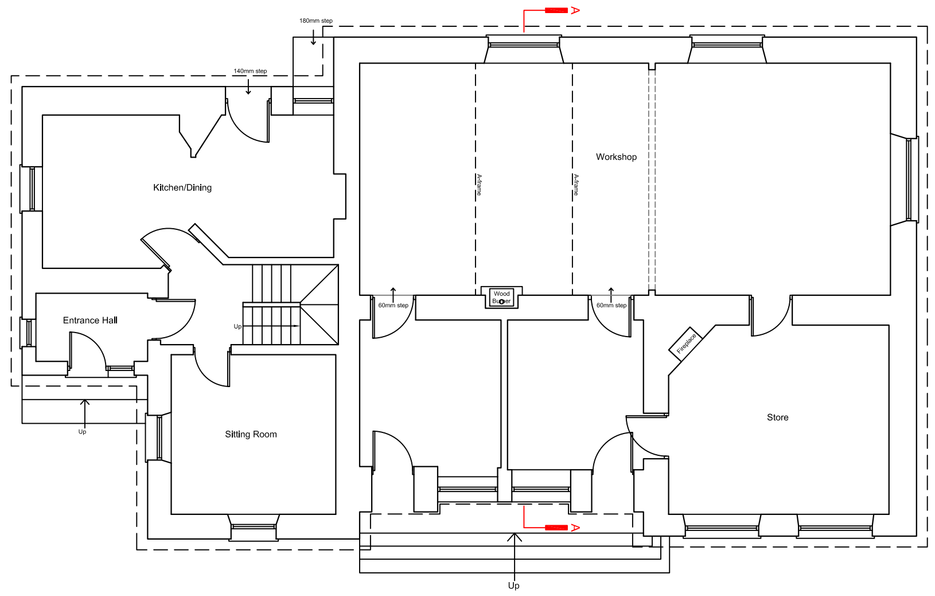

Existing Ground Floor Plan 1:100

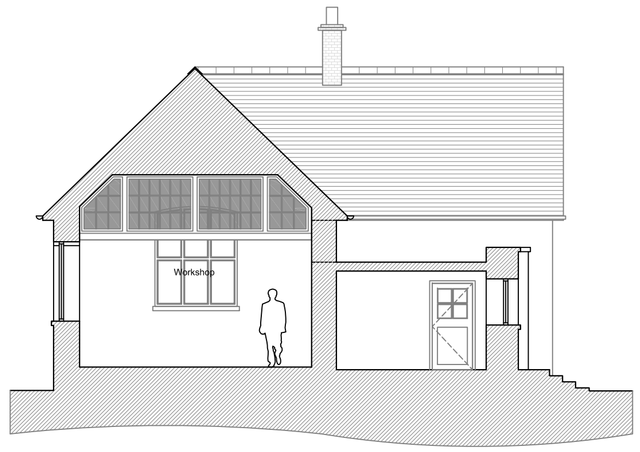

Existing Section A-A 1:100

Existing Site Plan 1:200

Existing Front South Elevation 1:100

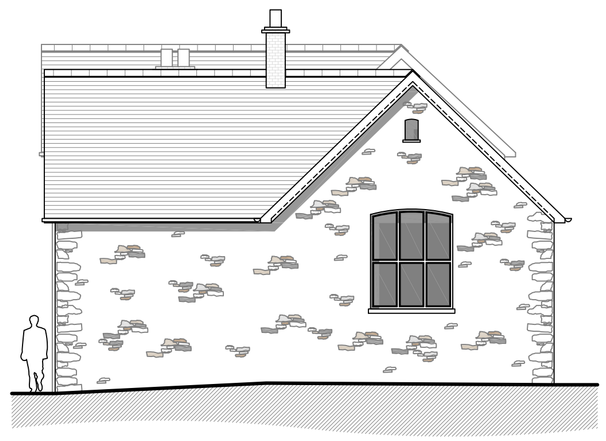

Existing Side East Elevation 1:100

Existing Rear North Elevation 1:100

Existing Side West Elevation 1:100

KINVER KREATIONS LTD

Director **Mr. Tomas J. Kinver**
BSc (Hons), MCIAT, FCIOB, CEnv, C.Build.E MCABE, AssocRICS

Chartered Architectural Technologist
Chartered Building Consultant [Fellow]
Chartered Building Engineer
Chartered Environmentalist
Chartered Construction Manager

GOODWICK OFFICE:
Chestnut House, Main Street, Goodwick, Pembs, SA64 0BL
TEL/ FAX: 01348 871834

HAVERFORDWEST OFFICE:
16 Market Street, Haverfordwest, Pembrokeshire, SA61 1NH
TEL: 01437 766 188

www.kk-uk.com

Revisions

Rev #	Date	Description

project title: Old School

drawing no: GA01

scale: As shown

address: Old School, Pelcomb Cross, Haverfordwest, Pembrokeshire, SA62 6AA

project no: #15322

planning no: -

revision no: -

drawn by: CW

checked by: TJK

date: January 2016

drawing status: **PLANNING**

drawing description:
Existing | Location & Site Plan | Floor Plans | Elevations | Section

Sheet Size: A1 [594x841mm ISO216]

Figured dimensions are only to be used - **Do Not Scale** this drawing.
Only Scale for Planning Purposes only.
Any discrepancies are to be reported immediately to Kinver Kreations Ltd.
Please check all dimensions on site first.

This drawing and its printed reproductions are copyright reserved and are not to be used without the sole permission of Kinver Kreations Ltd.

It is the contractors responsibility to ascertain the location of all above & below ground services prior to commencement of work.

© 2004 | Kinver Kreations Ltd | Established Since 2004

LABC BUILDING EXCELLENCE AWARDS 2015 REGIONAL WINNER

Chartered Institute of Architectural Technologists Registered Practice

cabe chartered association of building engineers

RICS