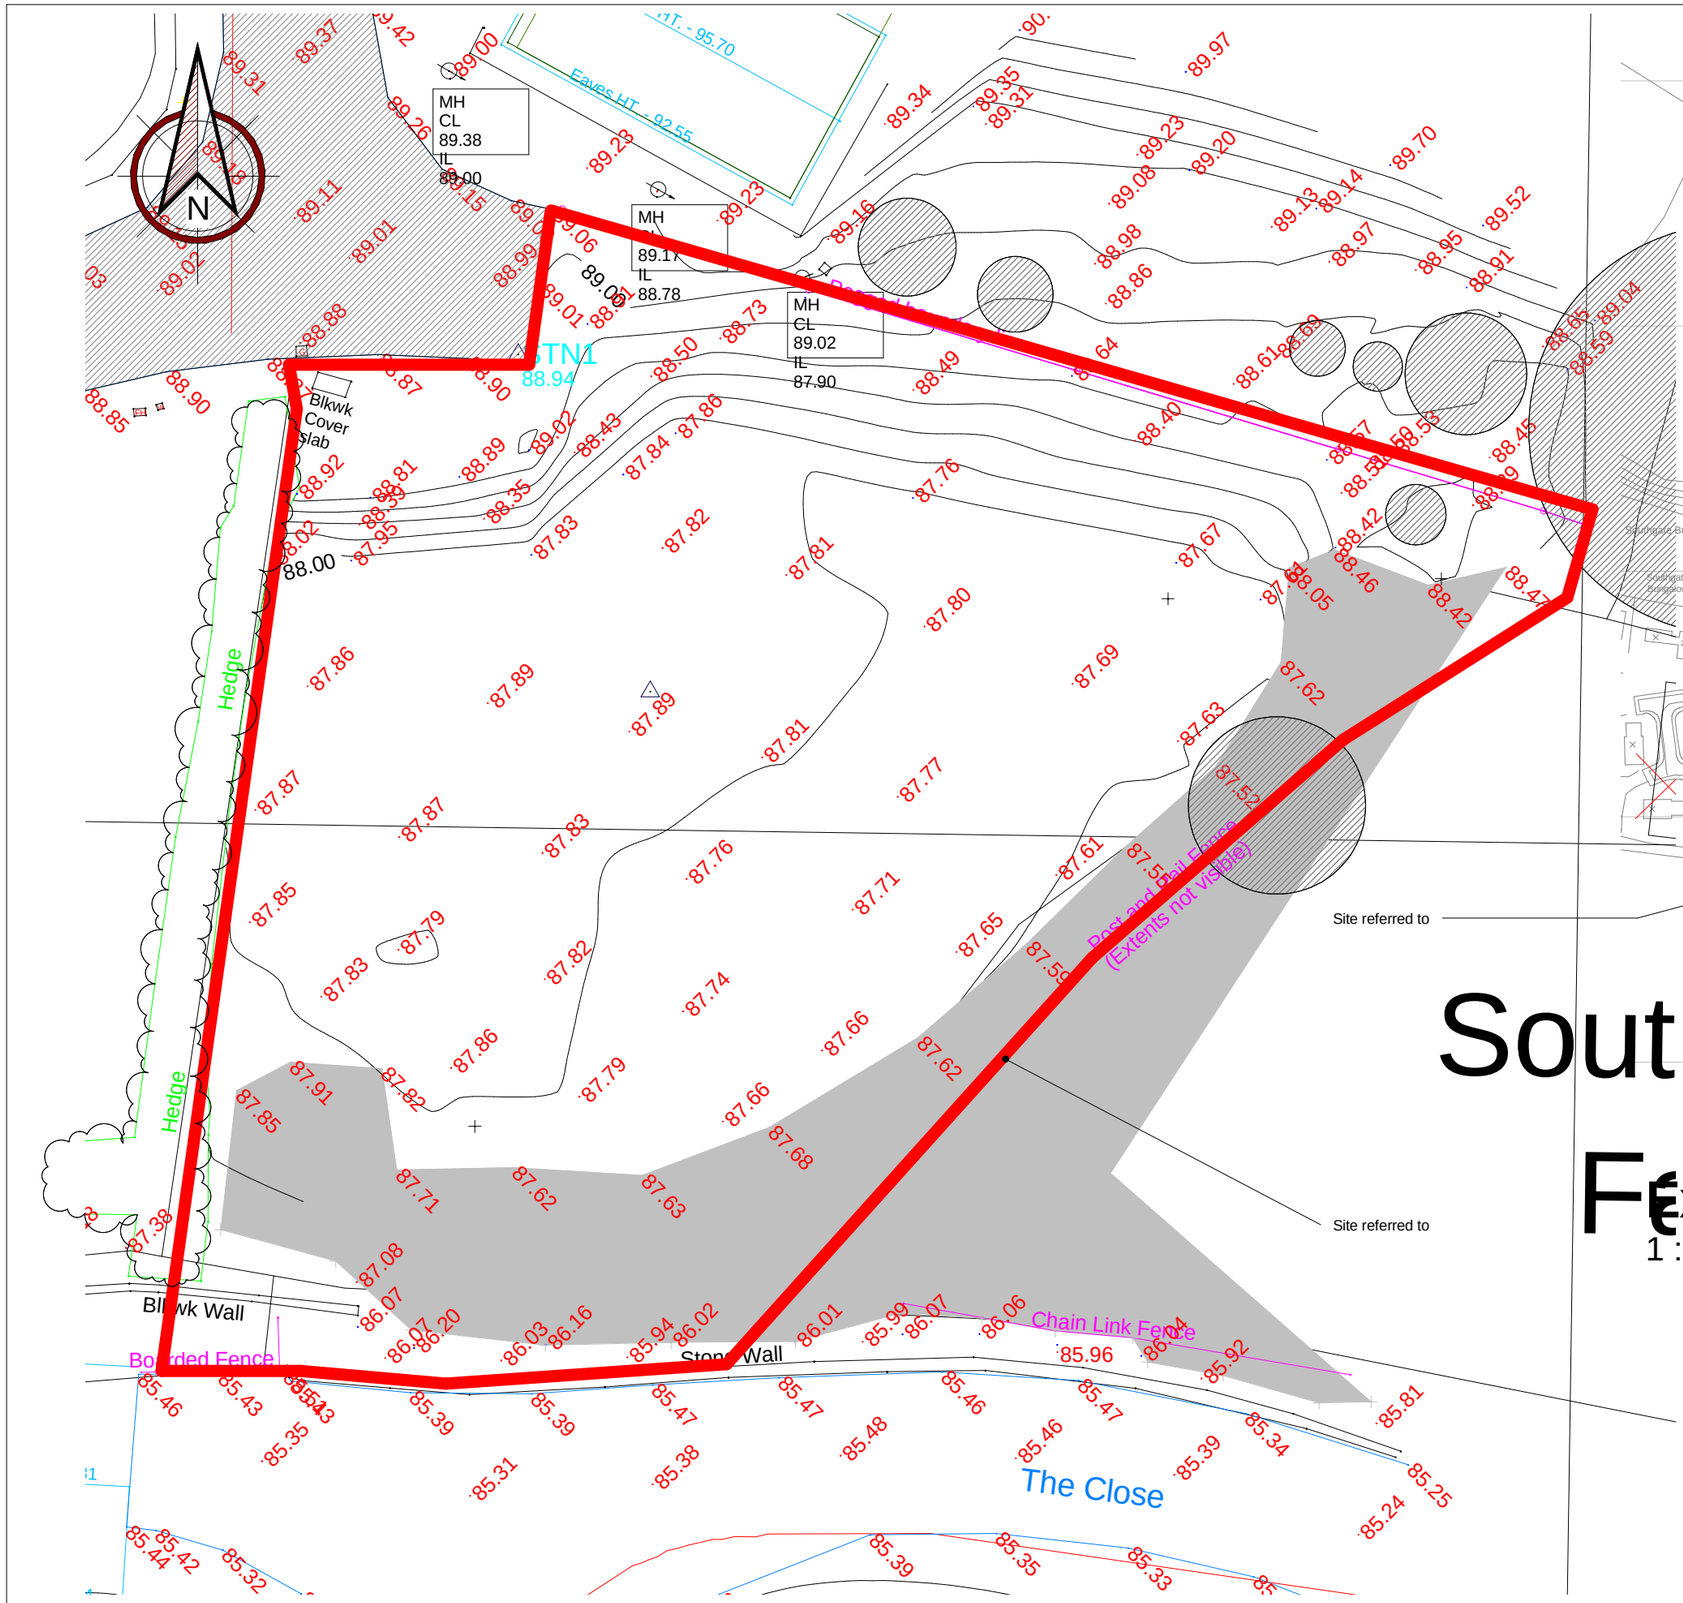

Ex Site Plan

1 : 200

Ex. Location Plan

1 : 2500

Rev	Description	Date

Drawing
Existing Site + Location plan

Client Mr + Mrs Gwilt

Project
Application for a new Dwelling at
Plot Adjacent to 7 Southgate Park,
Spittal,
Pembrokeshire, SA62 5QQ

GMW Design & Architectural Services
GMW Design
187 St Davids Road
Letterston
Haverfordwest
Pembrokeshire
SA62 5SS
01348 841300
07813 007115
info@gmwdesign.co.uk
www.gmwdesign.co.uk
Code Assessor for Sustainable Homes Licence Number **GMWD-GW23**

(C) Copyright GMW Design, all rights reserved

Drawing Number	Revision	Scale	As Shown
1177/ 001	.	Date	Oct 2016

A3