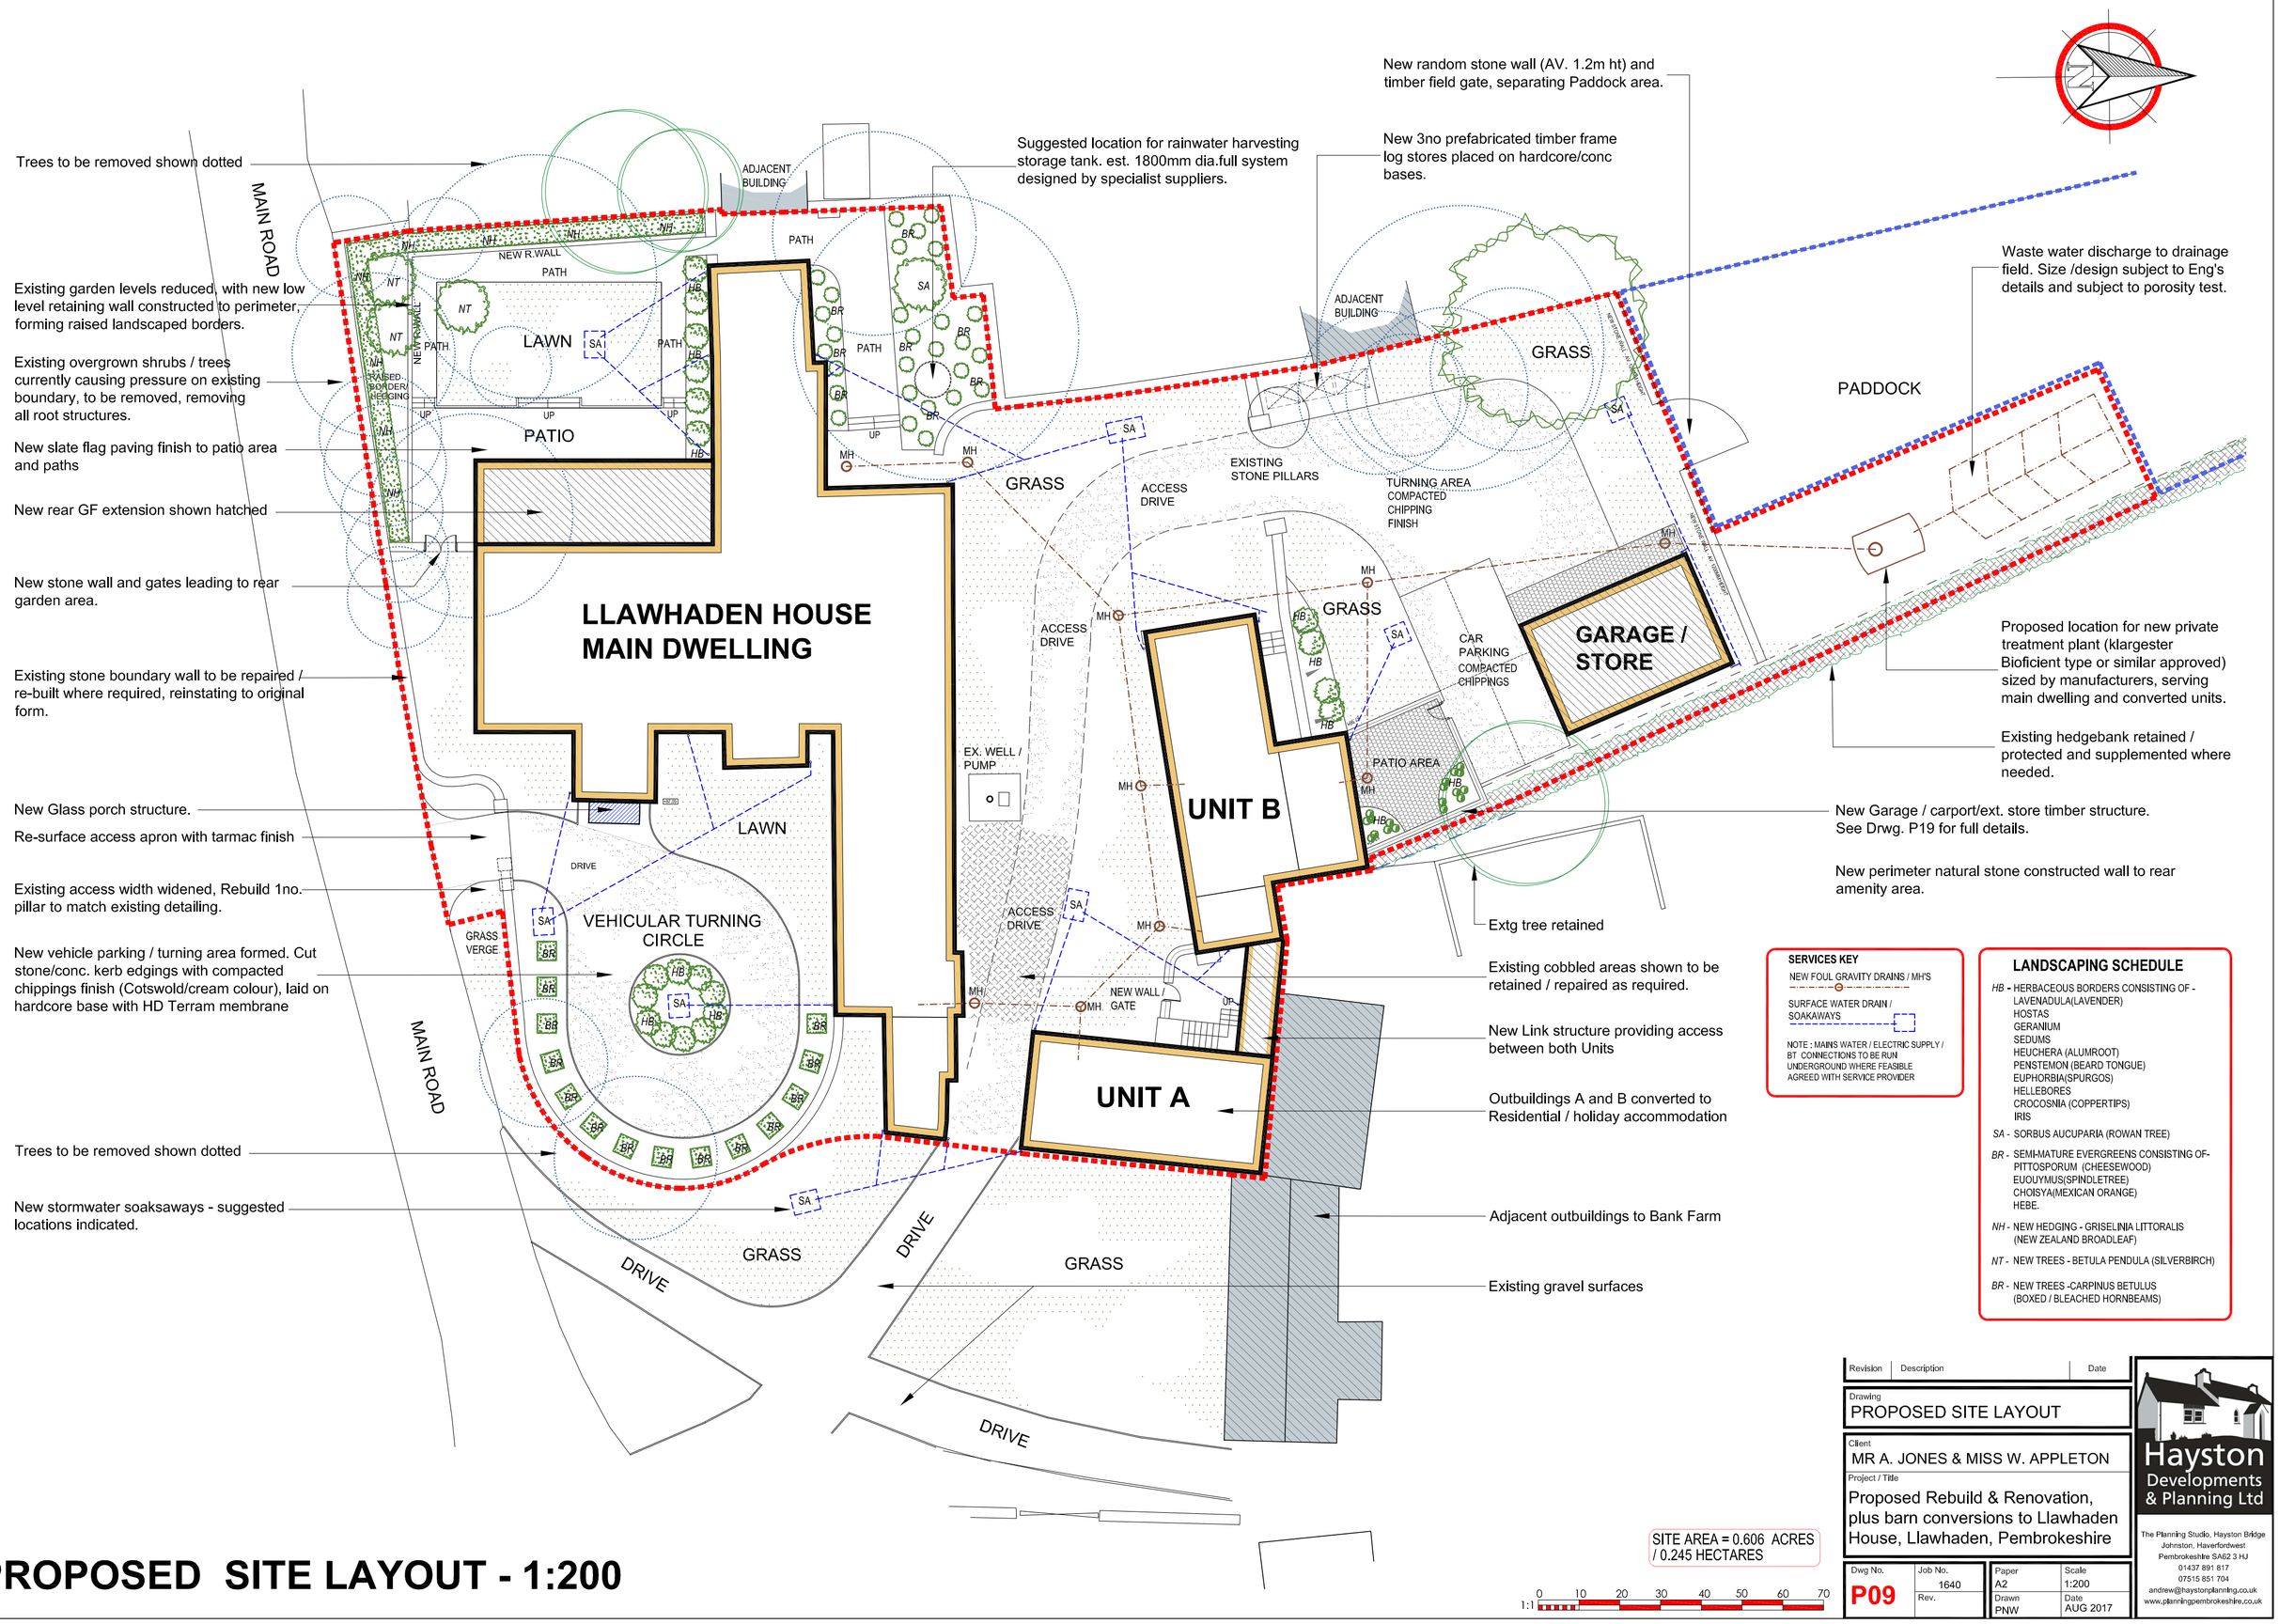

SERVICES KEY

NEW FOUL GRAVITY DRAINS / MH'S

SURFACE WATER DRAIN / SOAKAWAYS

NOTE : MAINS WATER / ELECTRIC SUPPLY / BT CONNECTIONS TO BE RUN UNDERGROUND WHERE FEASIBLE AGREED WITH SERVICE PROVIDER

LANDSCAPING SCHEDULE

HB - HERBACEOUS BORDERS CONSISTING OF -
LAVENADULA(LAVENDER)
HOSTAS
GERANIUM
SEDUMS
HEUCHERA (ALUMROOT)
PENSTEMON (BEARD TONGUE)
EUPHORBIA(SPURGOS)
HELLEBORES
CROCOSNIA (COPPERTIPS)
IRIS

SA - SORBUS AUCUPARIA (ROWAN TREE)

BR - SEMI-MATURE EVERGREENS CONSISTING OF-
PITTOSPORUM (CHEESEWOOD)
EUOUYMUS(SPINDLETREE)
CHOISYA(MEXICAN ORANGE)
HEBE.

NH - NEW HEDGING - GRISELINIA LITTORALIS (NEW ZEALAND BROADLEAF)

NT - NEW TREES - BETULA PENDULA (SILVERBIRCH)

BR - NEW TREES -CARPINUS BETULUS (BOXED / BLEACHED HORNBEAMS)

SITE AREA = 0.606 ACRES / 0.245 HECTARES

1:1 0 10 20 30 40 50 60 70

PROPOSED SITE LAYOUT - 1:200

Revision	Description	Date

Drawing: PROPOSED SITE LAYOUT

Client: MR A. JONES & MISS W. APPLETON

Project / Title: Proposed Rebuild & Renovation, plus barn conversions to Llawhaden House, Llawhaden, Pembrokeshire

Dwg No.	Job No.	Paper	Scale
P09	1640	A2	1:200
	Rev.	Drawn PNW	Date AUG 2017

Hayston Developments & Planning Ltd
The Planning Studio, Hayston Bridge
Johnston, Haverfordwest
Pembrokeshire SA62 3 HJ
01437 891 817
07515 851 704
andrew@haystonplanning.co.uk
www.planningpembrokeshire.co.uk