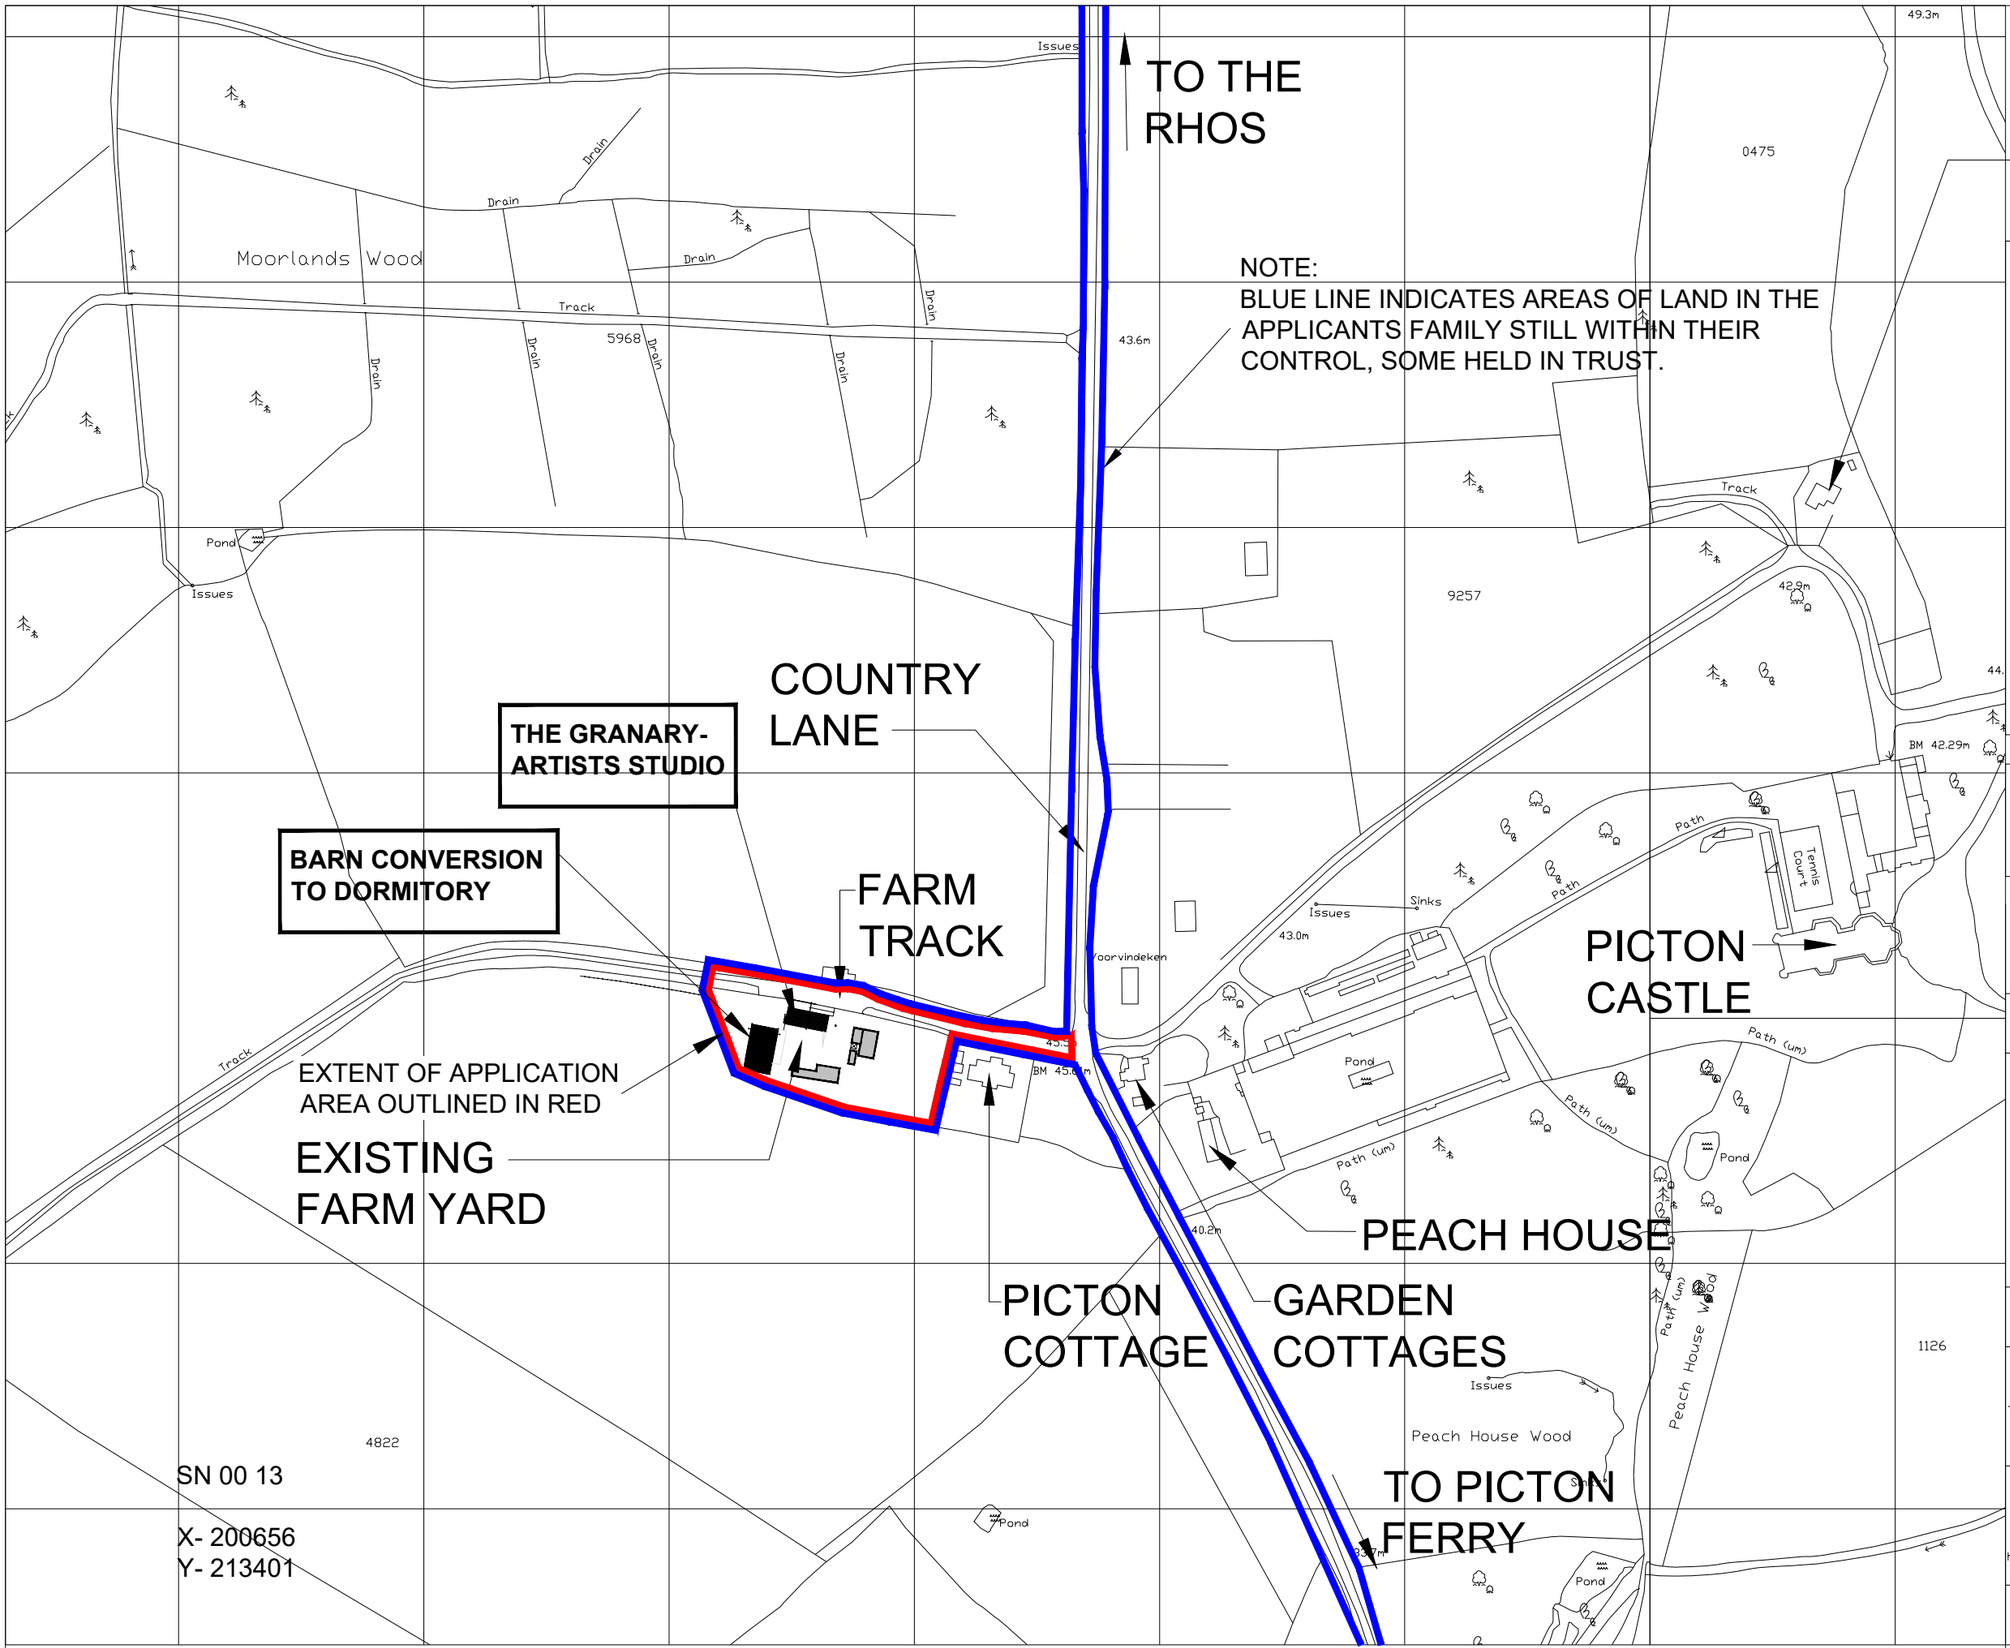

N

LITTLE PARK COTTAGES

These drawings and the copyright thereof are the sole property of the consultants and must not be reproduced without their written consent.

The contractor is to check all levels and dimensions before work commences, and any discrepancies to be reported immediately to the consultants.

Work to figured dimensions. Do not scale.

The contractor is expected to supply and do everything necessary for the proper execution of he works that may be reasonably inferred from the drawings and specification, whether referred to in detail or not, without extra payment in respect thereof.

The finished building will require service maintenance in accordance with custom and practice and the manufacturers recommendations.

The architects drawings are to be read in conjunction with the engineers and all specialist manufacturers / suppliers drawings.

FOR PLANNING PURPOSES ONLY

REVISIONS NOTES. | DATE | REV

© Pembroke Design Ltd 2017

Drwg
EXISTING LOCATION PLAN

Project
PROPOSED CONVERSION OF FORMER GRANARY INTO ARTISTS STUDIO, CONVERSION OF BARN INTO DORMITORY & NEW RESIDENTIAL DWELLING, PICTON CASTLE ESTATE, Nr. HAVERFORDWEST, PEMBROKESHIRE.

Client
NICKY PHILIPPS LTD.

PEMBROKE DESIGN
L I M I T E D

● HAVERFORDWEST
5/7 PICTON PLACE
SA61 2LE
TEL: 01437 764135
FAX: 01437 764471
hwest@pembrokedesign.co.uk

○ PEMBROKE DOCK
16 MEYRICK STREET
SA72 6UT
TEL: 01646 683439
FAX: 01646 681563
pdock@pembrokedesign.co.uk

○ CARMARTHEN
26 SPILMAN STREET
SA31 1LQ
TEL: 01267 233612
FAX: 01267 233471
carm@pembrokedesign.co.uk

CHARTERED ARCHITECTS
BUILDING SURVEYORS
QUANTITY SURVEYORS
CDM CO-ORDINATORS

Designed	Scale	Original Size	Job No
.	1:2500	A3	8669
Drawn	Date	Checked by	Drwg No Rev
CB	JUN 2017	.	LP01

EXISTING LOCATION PLAN 1:2500

S:\PDL LIVE JOBS FOR DFS SHARE\8669 - FORMER GRANARY, PICTON CASTLE\HAVERFORDWEST\DRAWINGS\PROPOSED PLANNING DRAWINGS APRIL 2017\EXISTING & PROPOSED PLANNING DRAWINGS.dwg