lpl.A3.v10

Rev	Amendments	Date	Ckd
.	.	.	✓

SITE PLAN 1:500

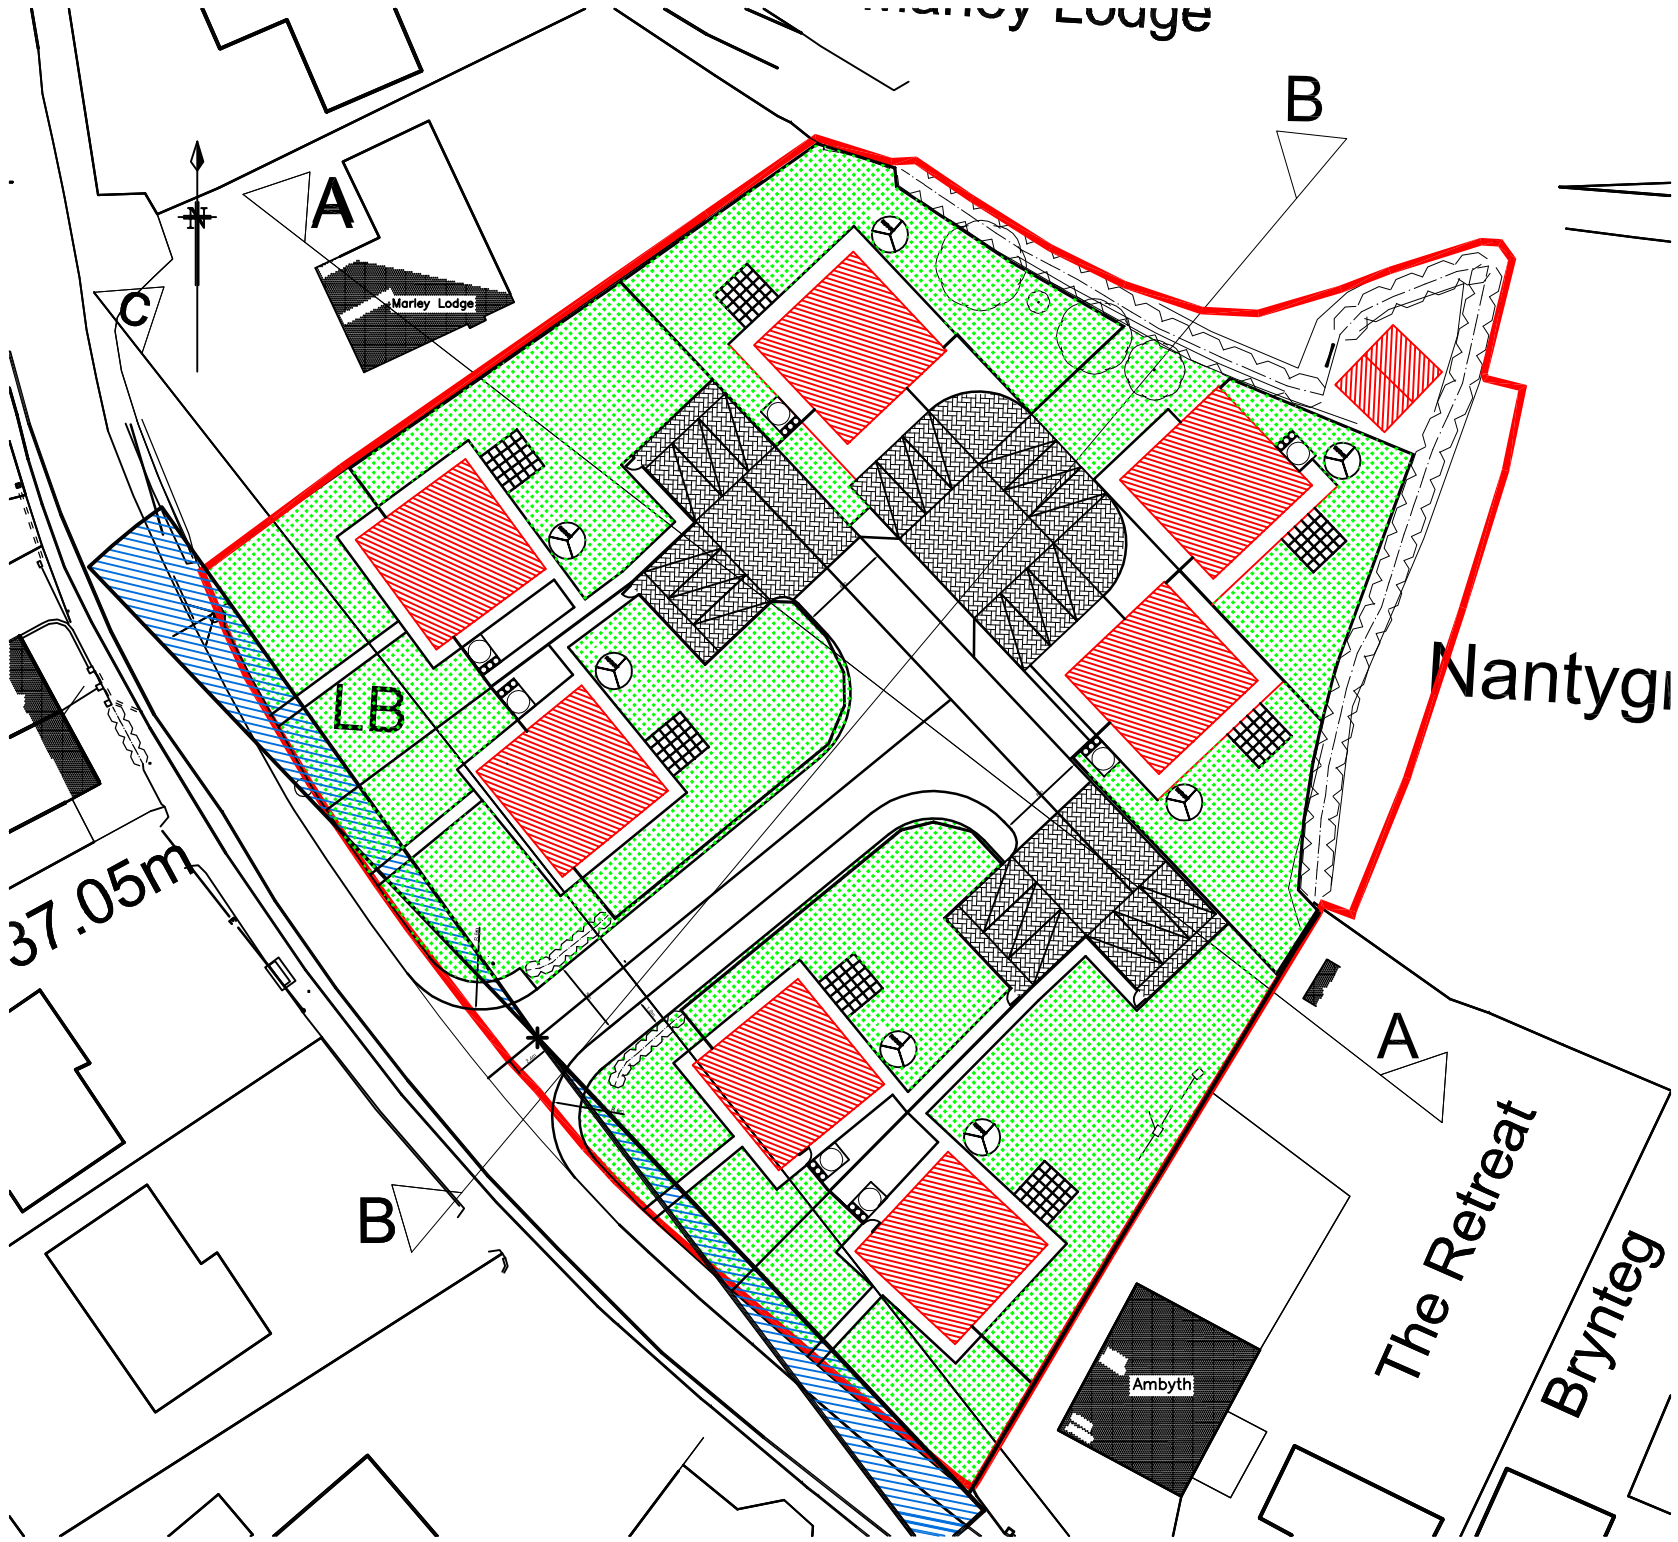

LOCATION PLAN 1:2500

Map reference	SN5917	Reproduced from the Ordnance Survey mapping with the permission of the controller of Her Majesty's Stationery Office © Crown copyright. Unauthorised reproduction infringes Crown copyright and may lead to prosecution or civil Proceedings. Licence No. AR100006113

Only use figured dimensions. Any discrepancies must be reported to **LEWIS PARTNERSHIP LIMITED**

The copyright of this drawing remains the property of **LEWIS PARTNERSHIP LIMITED**

Lewis Partnership Limited, registered in Wales, reg no. 3913005

GB971/8834

13 Park Crescent LLANELLI Carmarthenshire SA15 3AE
: 01554 777998
e.mail : enquiries@lewispartnership.co.uk
WWW.lewispartnership.co.uk
fax : 01554 777418

RIBA Chartered Practice

RIBA no. 279554

LEWIS PARTNERSHIP LIMITED

A R C H I T E C T S

P E N S E I R I

Project

PROPOSED RESIDENTIAL DEVELOPMENT

Location : CP SCHOOL SITE, NANTYGROES

Client : CARMARTHENSHIRE COUNTY COUNCIL

Title

EXISTING SITE & LOCATION PLANS

Project Number	Drawing Number	Rev.	Scale/s	Status	
L / 1493	08	.	AS SHOWN	PLANNING	A3

Date Drawn 05/15

Date Checked 13/05/15