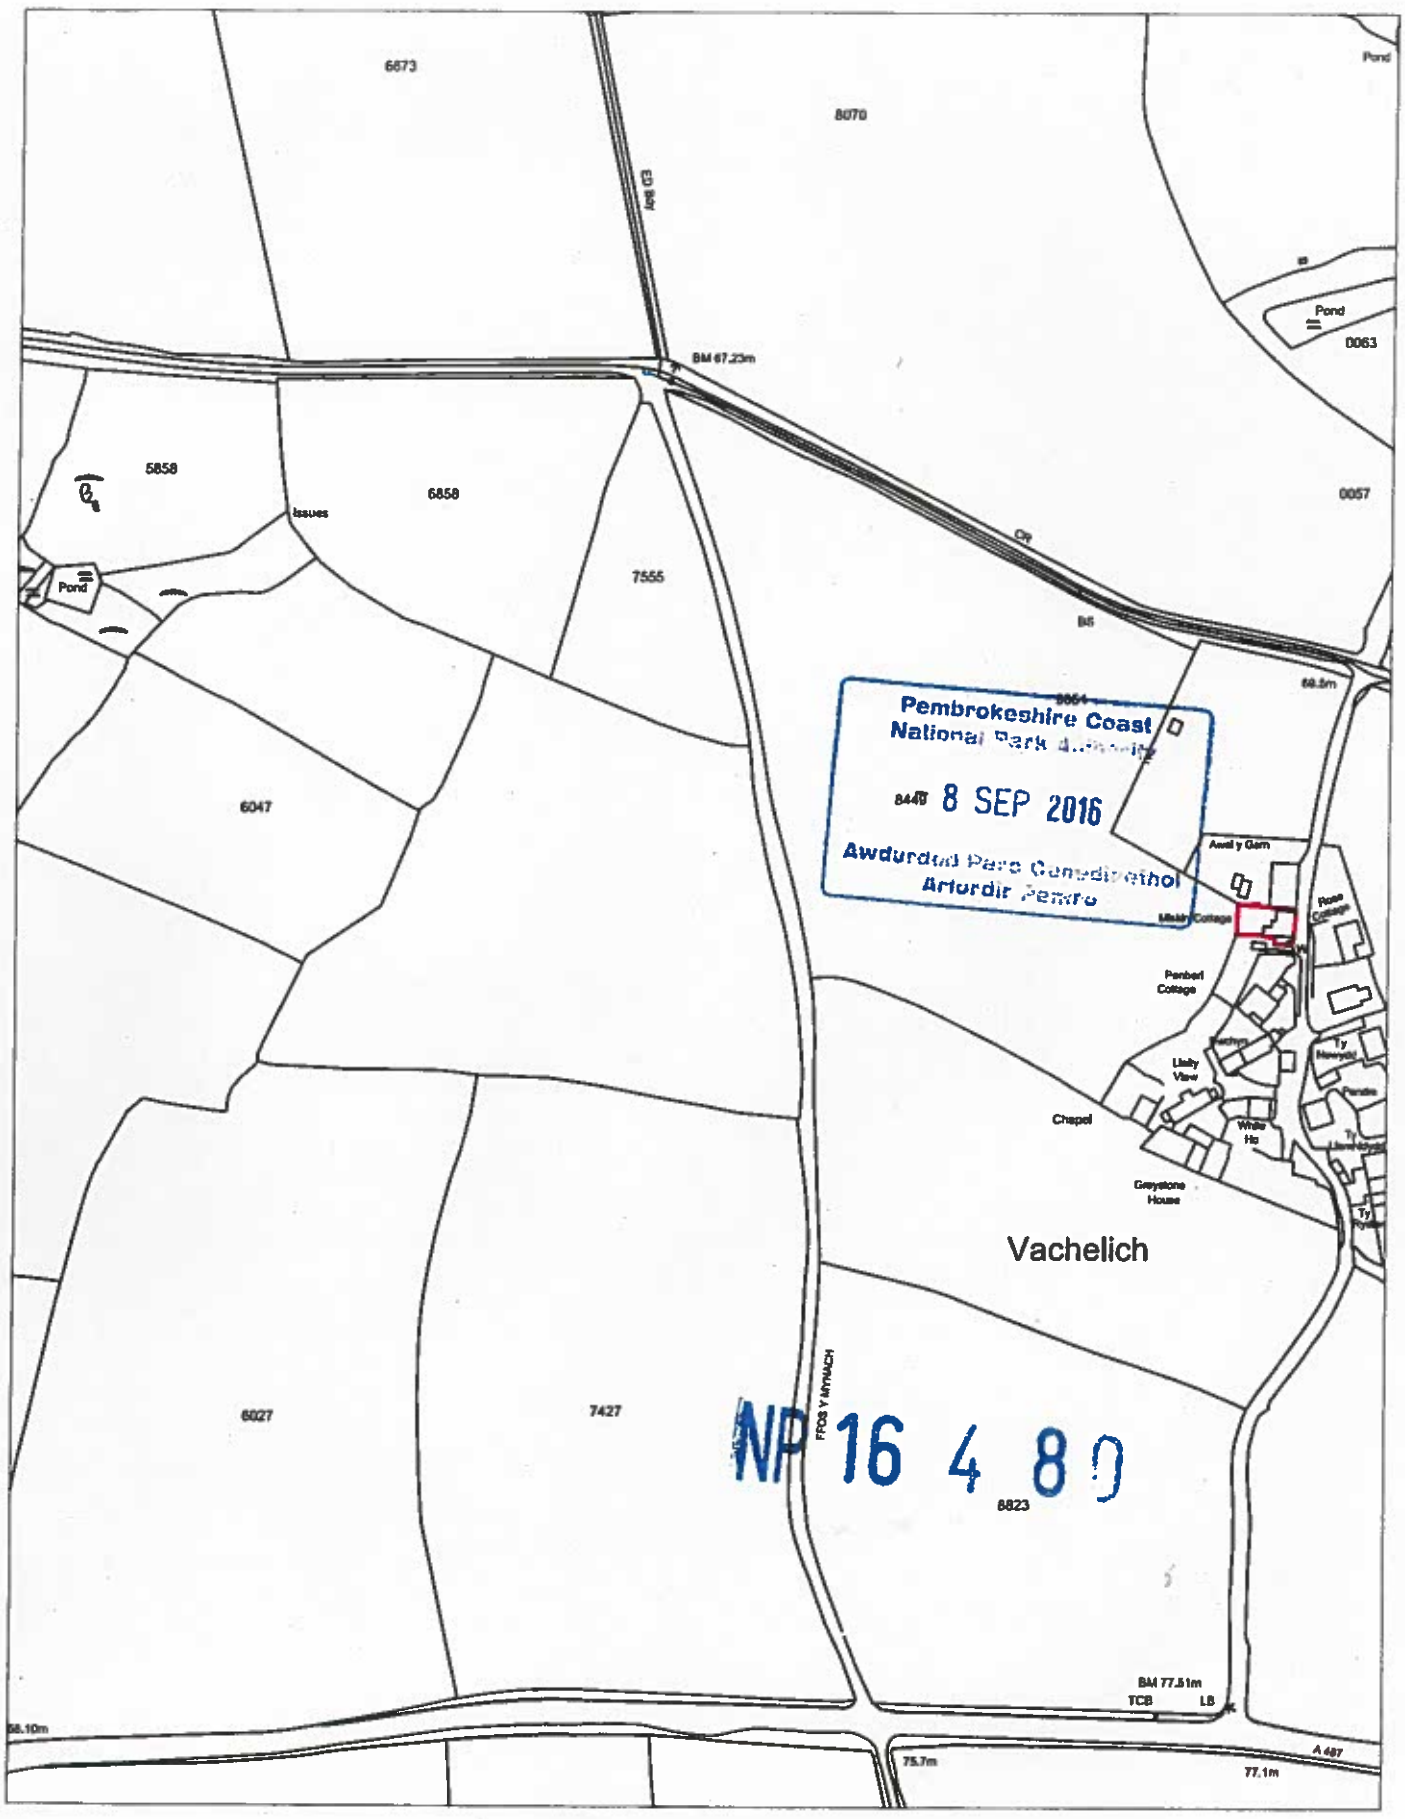

SITE LOCATION PLAN
MISKIN COTTAGE
FACHELICH
ST.DAVIDS
SA62 6QL

scale 1-2500
September 2016

NP/16/0480/FUL