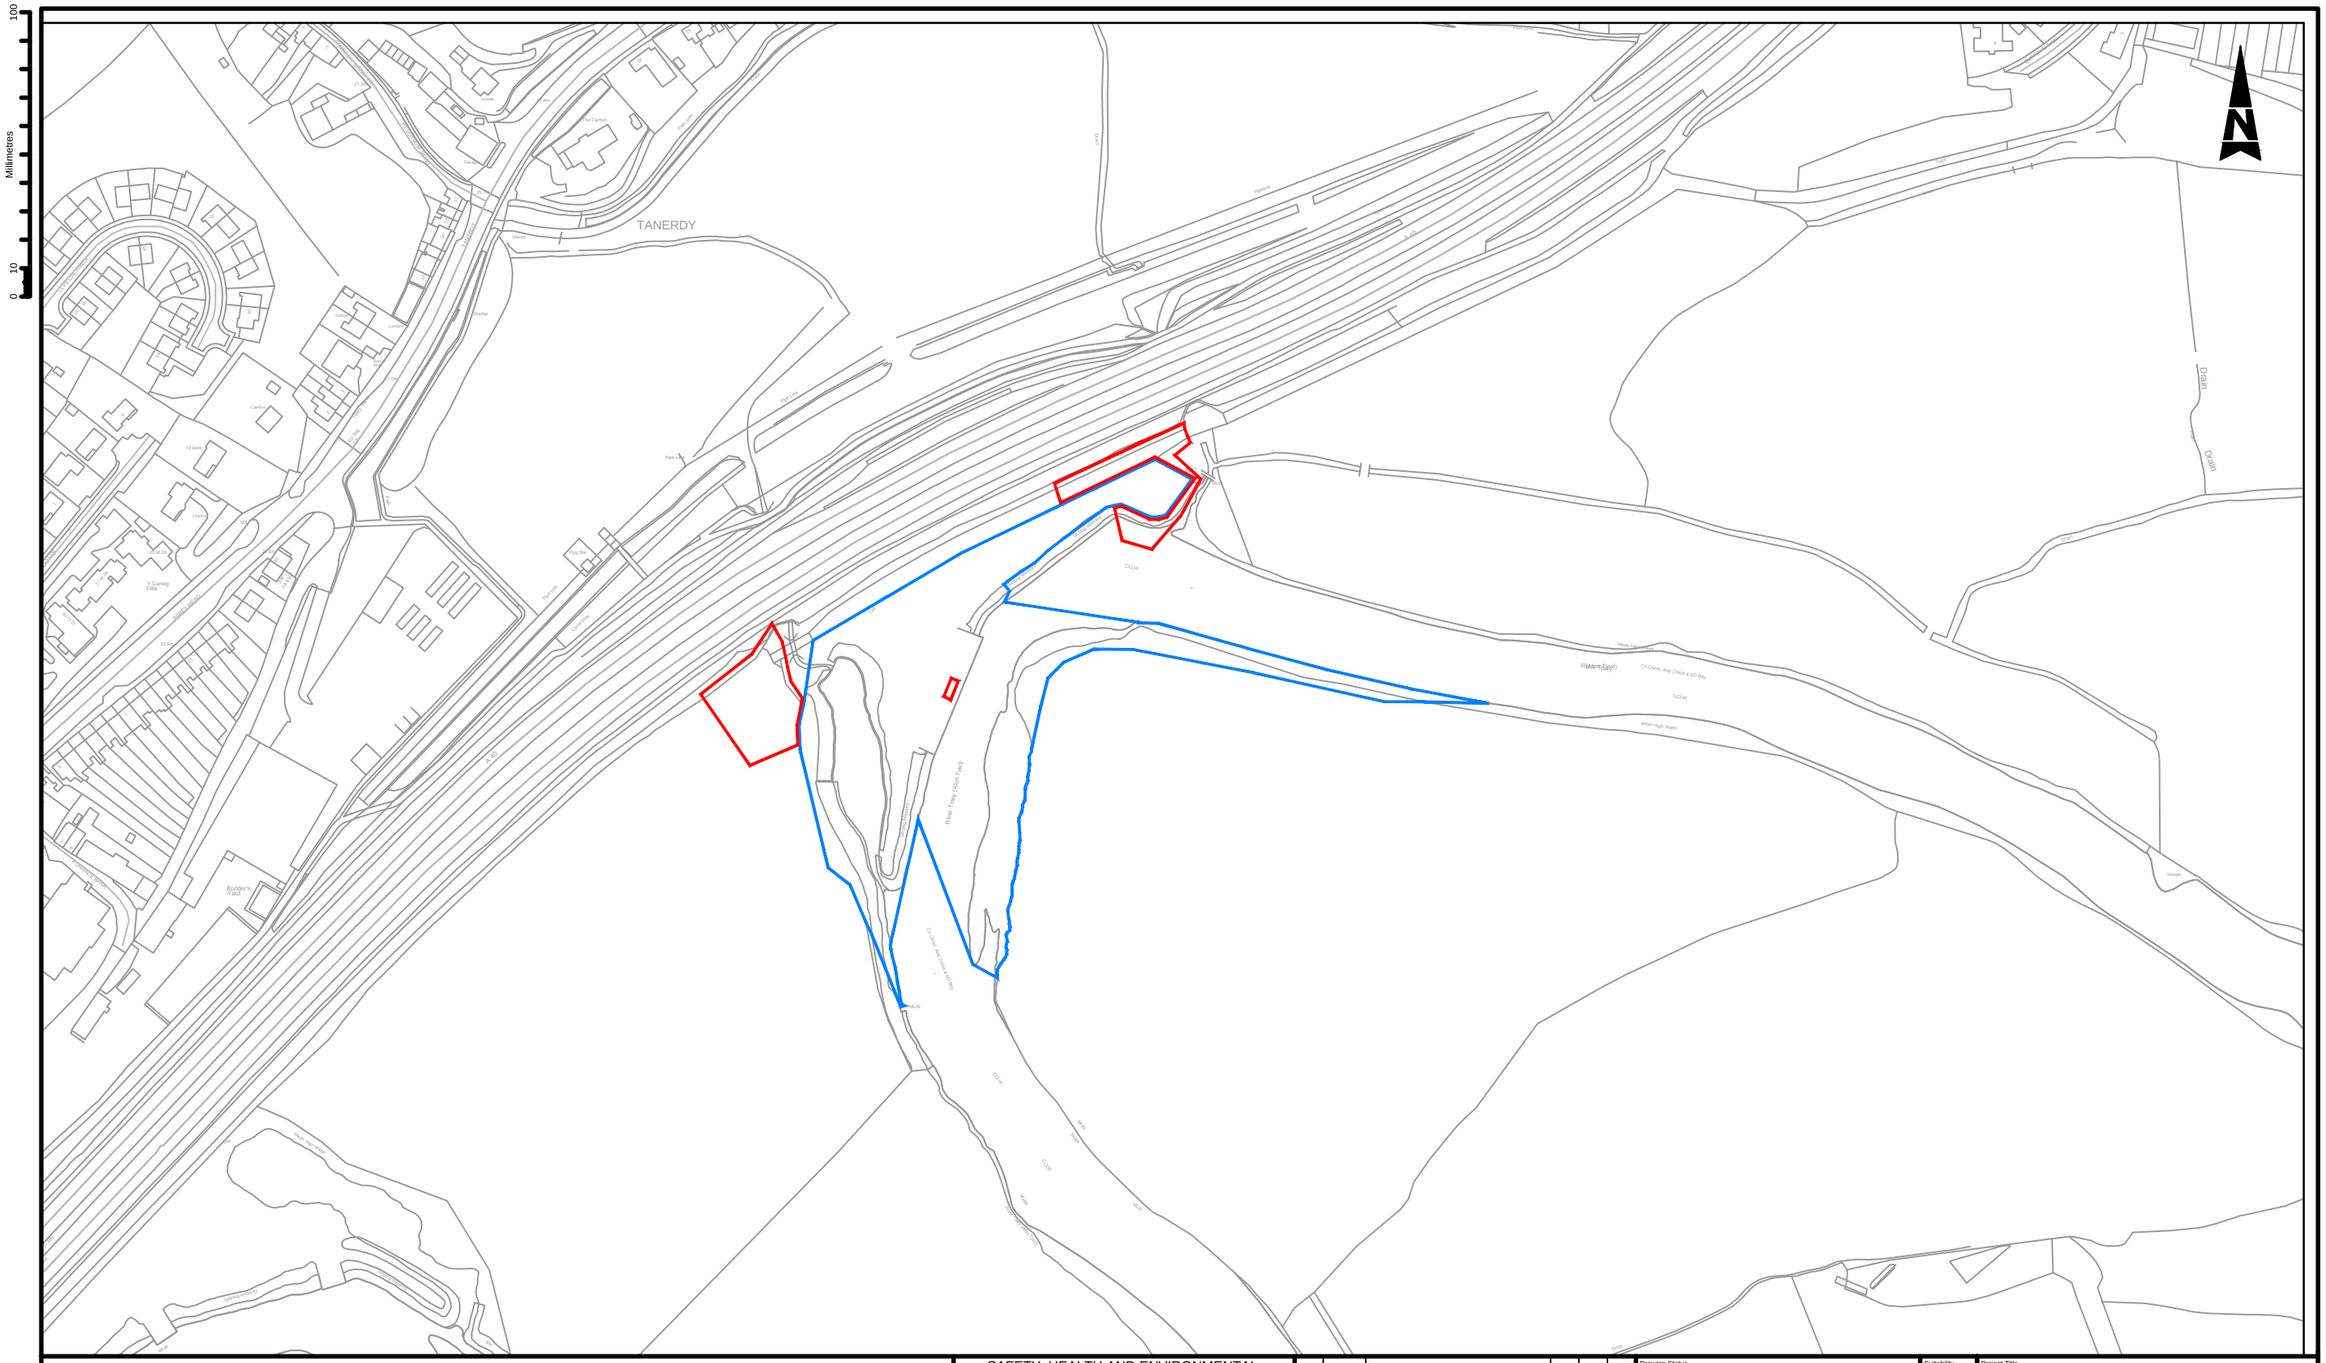

GENERAL NOTES:

1. ALL DIMENSIONS ARE IN METRES UNLESS NOTED OTHERWISE.

KEY:

APPLICATION BOUNDARY (0.26ha)

SITE OWNERSHIP BOUNDARY (1.72ha)

THIS MAP IS REPRODUCED FROM ORDNANCE SURVEY MATERIAL WITH THE PERMISSION OF ORDNANCE SURVEY ON BEHALF OF THE CONTROLLER OF HER MAJESTY'S STATIONERY OFFICE. © CROWN COPYRIGHT. UNAUTHORISED REPRODUCTION INFRINGES CROWN COPYRIGHT AND MAY LEAD TO PROSECUTION OR CIVIL PROCEEDINGS. WELSH ASSEMBLY GOVERNMENT. 100021874. 2016

SAFETY, HEALTH AND ENVIRONMENTAL INFORMATION

In addition to the hazards/risks normally associated with the types of work detailed on this drawing, note the following:

CONSTRUCTION

WORKING ADJACENT TO RIVER

MAINTENANCE/CLEANING

WORKING ADJACENT TO RIVER

DECOMMISSIONING/DEMOLITION

WORKING ADJACENT TO RIVER

It is assumed that all works will be carried out by a competent contractor working, where appropriate, to an approved method statement

Rev.	Date	Description	By	Chk'd	App'd
P1	30/10/17	FIRST ISSUE	N.P	B.N	D.R

Drawing Status: FOR INFORMATION

Suitability: S1

ATKINS

West Glamorgan House
12, Orchard Street
Swansea
SA1 5AD

Tel: +44 (0) 1792 641172
Fax: +44 (0) 1792 472019

www.atkinsglobal.com

Copyright © Atkins Limited (2014)

Client: Yn gweithio ar ran Llywodraeth Cymru / Working on behalf of the Welsh Government

Project Title: A40 772 W5 PWLL-Y-RIFLE RIVER TOWY

Drawing Title: PLANNING APPLICATION LOCATION PLAN

Scale	Designed	Drawn	Checked	Authorised
1:1250	N.P	N.P	B.N	D.R
Original Size: A1	Date: 30/10/17	Date: 30/10/17	Date: 30/10/17	Date: 30/10/17

Drawing Number: JR21-401-ATK-HGN-SWTRA-DR-D-0004

Revision: P 1