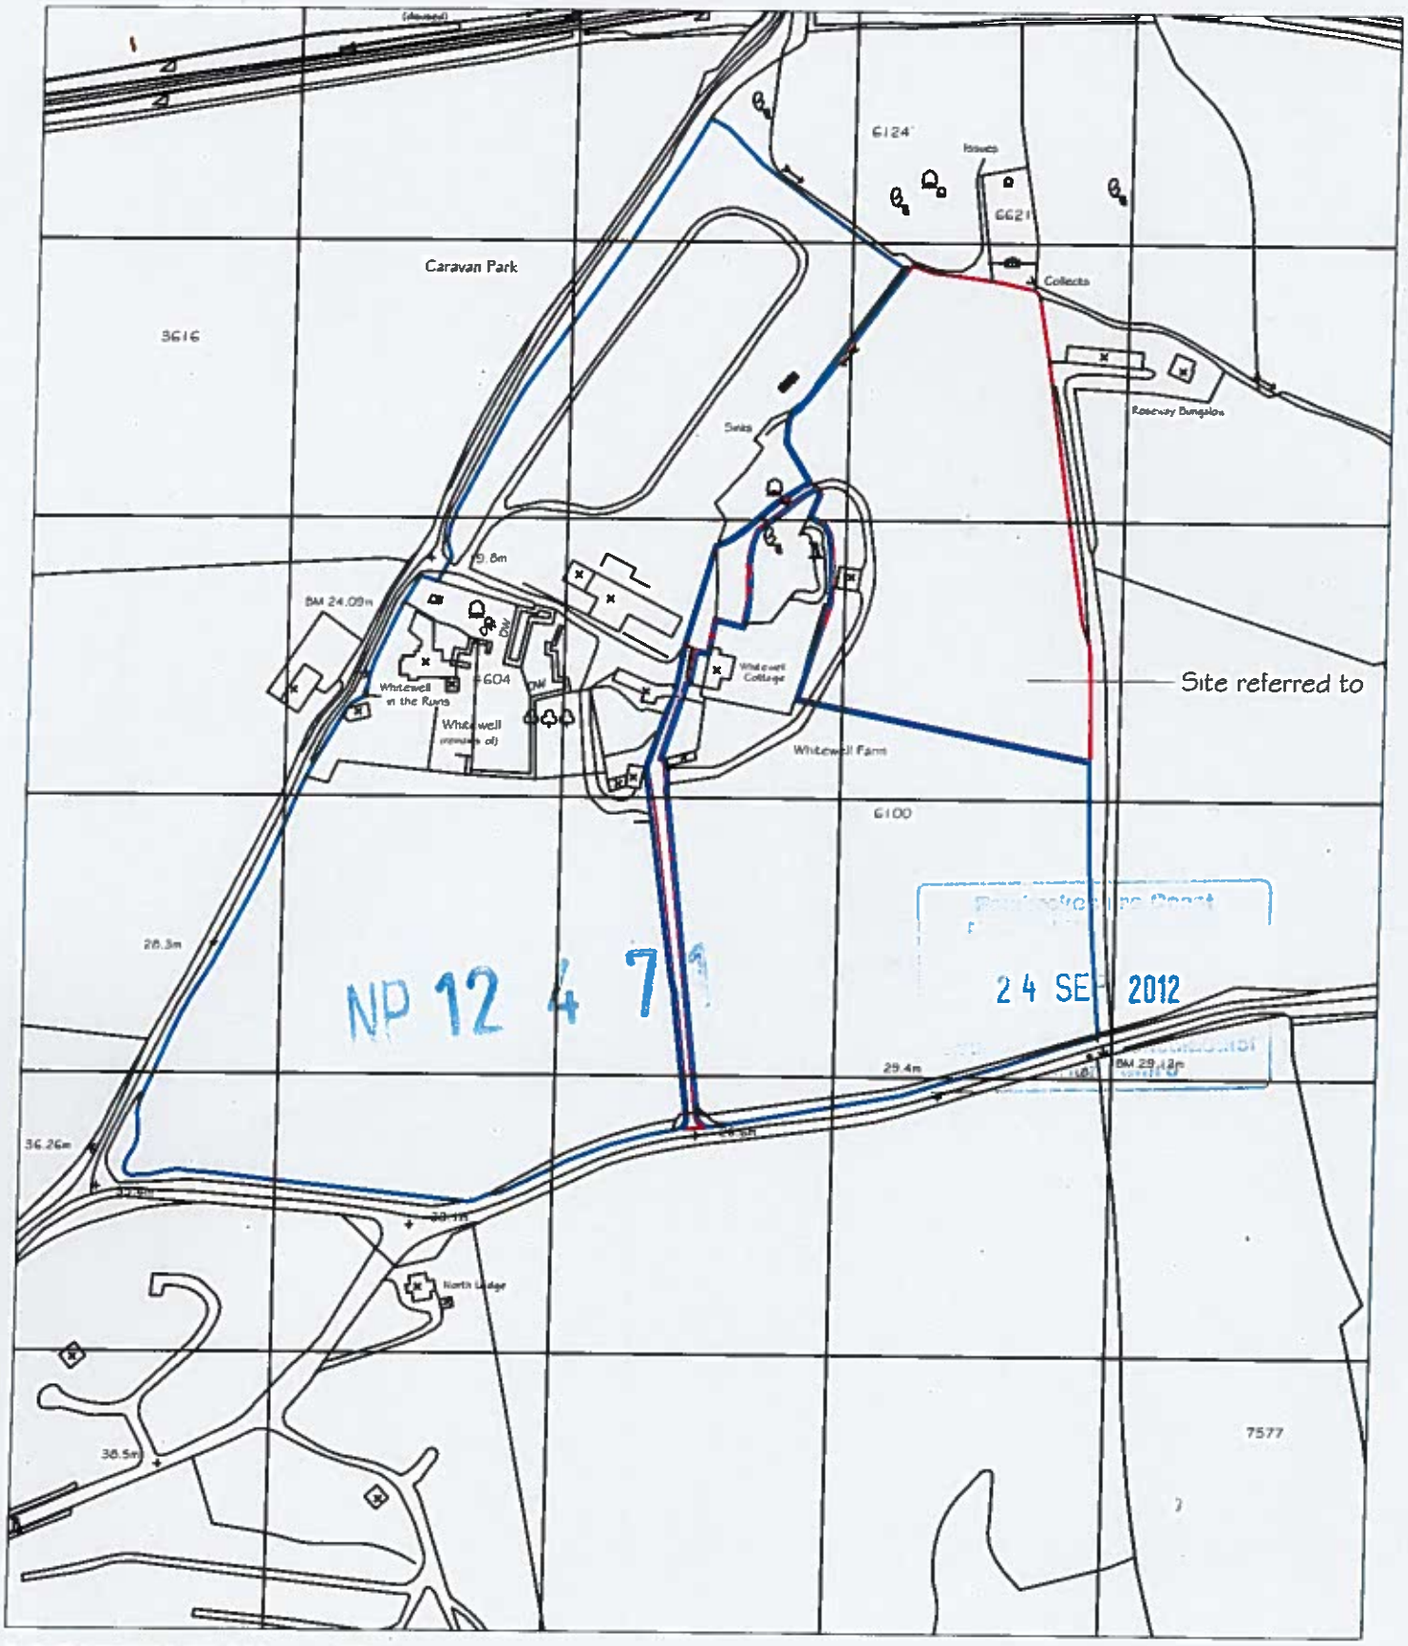

LOCATION PLAN
SCALE 1/2500

0m 20m 40m 60m 80m

NP/11/0471

THIS DRAWING IS COPYRIGHT DO NOT SCALE THIS DRAWING (EXCEPT FOR PLANNING PURPOSES)

KEN MORGAN DESIGN & BUILDING MANAGEMENT LTD WILL NOT BE HELD RESPONSIBLE FOR ANY DISCREPANCIES IN FIGURED DIMENSIONS.

CHECK ALL DISPLACEMENTS IN RELATION TO SITE MEASUREMENTS

KEN MORGAN
DESIGN & BUILDING MANAGEMENT LTD.

Rev	Date	Drawn	Description

Scale 1/2500	Date Mar 12	Drawn S.L.	Checked

Job title: Whitewell Caravan park
Drawing title: Location Plan
Job no. 12002 H
Drawing no. 100
revision suffix
Page Size A4

KEN MORGAN
DESIGN & BUILDING MANAGEMENT LTD.