ATKINS

NOTES:

1 ALL DIMENSIONS ARE IN METRES.

KEY

EXISTING HIGHWAY BOUNDARY

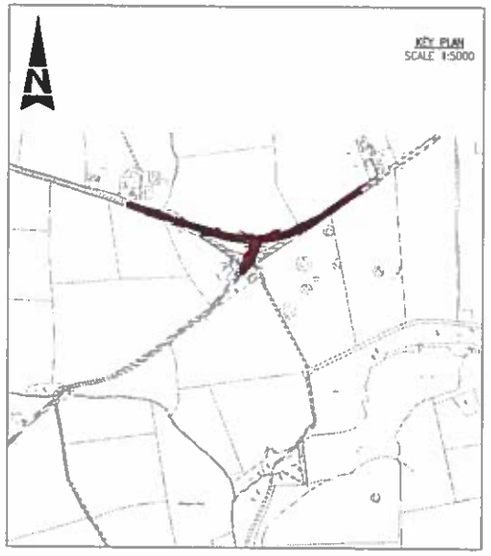

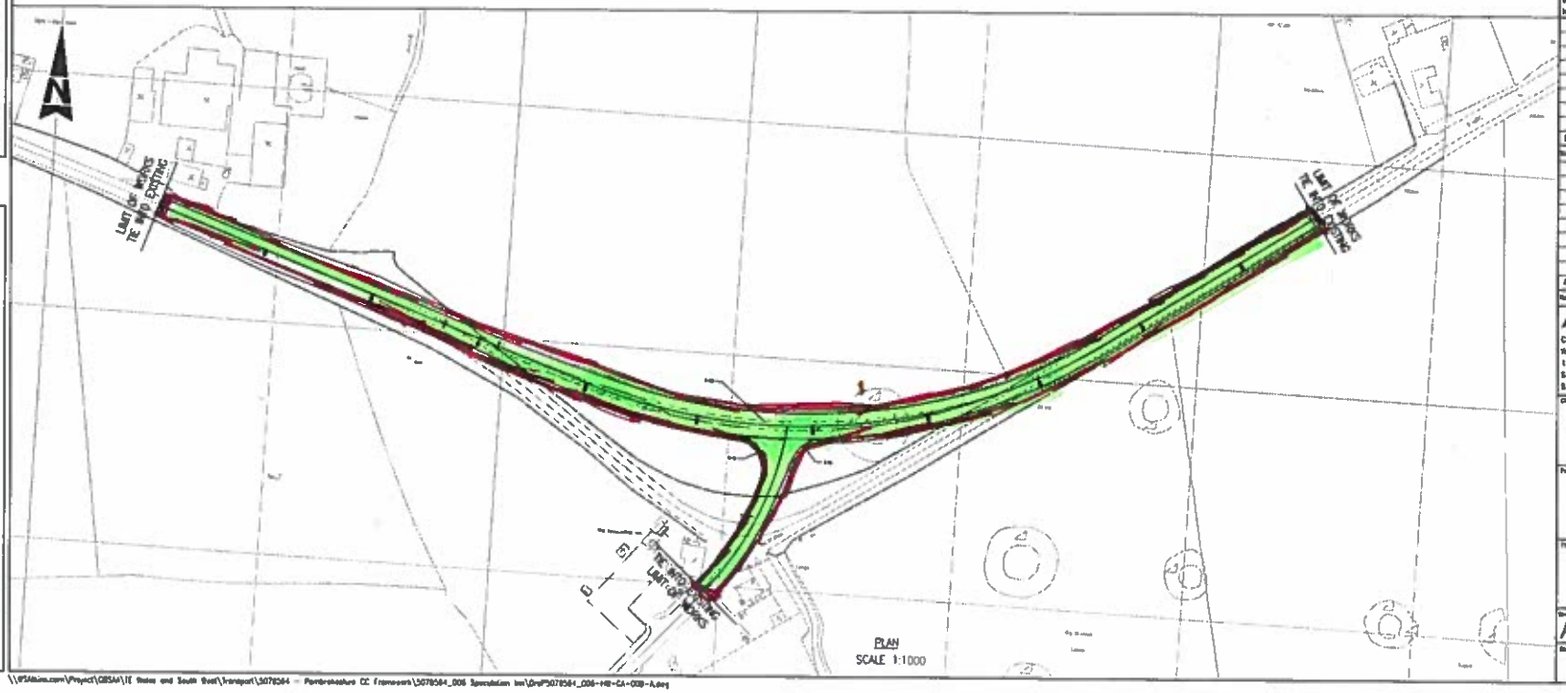

SAFETY, HEALTH AND ENVIRONMENTAL INFORMATION

CONSTRUCTION

EXISTING UTILITIES, PROXIMITY TO LIVE TRAFFIC, ELECTRICITY AND COMMUNICATION, HIGH TENSION LINES

MAINTENANCE/CLEANING

NONE

USE

NONE

DECOMMISSIONING/DEMOLITION

NONE

Rev	Purpose of Issue	Date	Auth
P	PRELIMINARY	21/06/10	DM

Rev	Description	By	Date	Chk	Auth
A	FOR COMMENTS	DM	21/06/10	CK	CC

Atkins Limited ©
Consulting Engineers,
West Glamorgan House
12, Orchard Street,
Swansea, Wales
S A1 5AD
Tel: (01792) 641572
Fax: (01792) 472019
www.atkinsglobal.com

Client

PEMBROKESHIRE COUNTY COUNCIL

Project

SPECULATION INN
JUNCTION IMPROVEMENTS

Title

GENERAL ARRANGEMENT
OPTION 2A
85 K.P.H. DESIGN SPEED

Drawn Size	Original Scale	Designed/Drawn	Checked	Approved
A1	As Shown	DM Date 21/06/10	CK Date 21/06/10	CC Date 21/06/10

Status	Drawing Number	Rev
P	5076564_006/HW/GA/008	A

DO NOT SCALE

A1

Status	Drawing Number	Rev
P	5076564_006/HW/GA/008	A

File: P5076564_006-HW-GA-008-A.dwg
Date: Jun 21, 2010 - 2:22pm Plotted by: jonesl01

\\ukatkins.com\Project\GBSAI\IE Wales and South West\Transport\5076564 - Pembrokeshire CC Frameworks\5076564_006 Speculation Inn\Dwg\5076564_006-HW-GA-008-A.dwg

PRE PLANNING