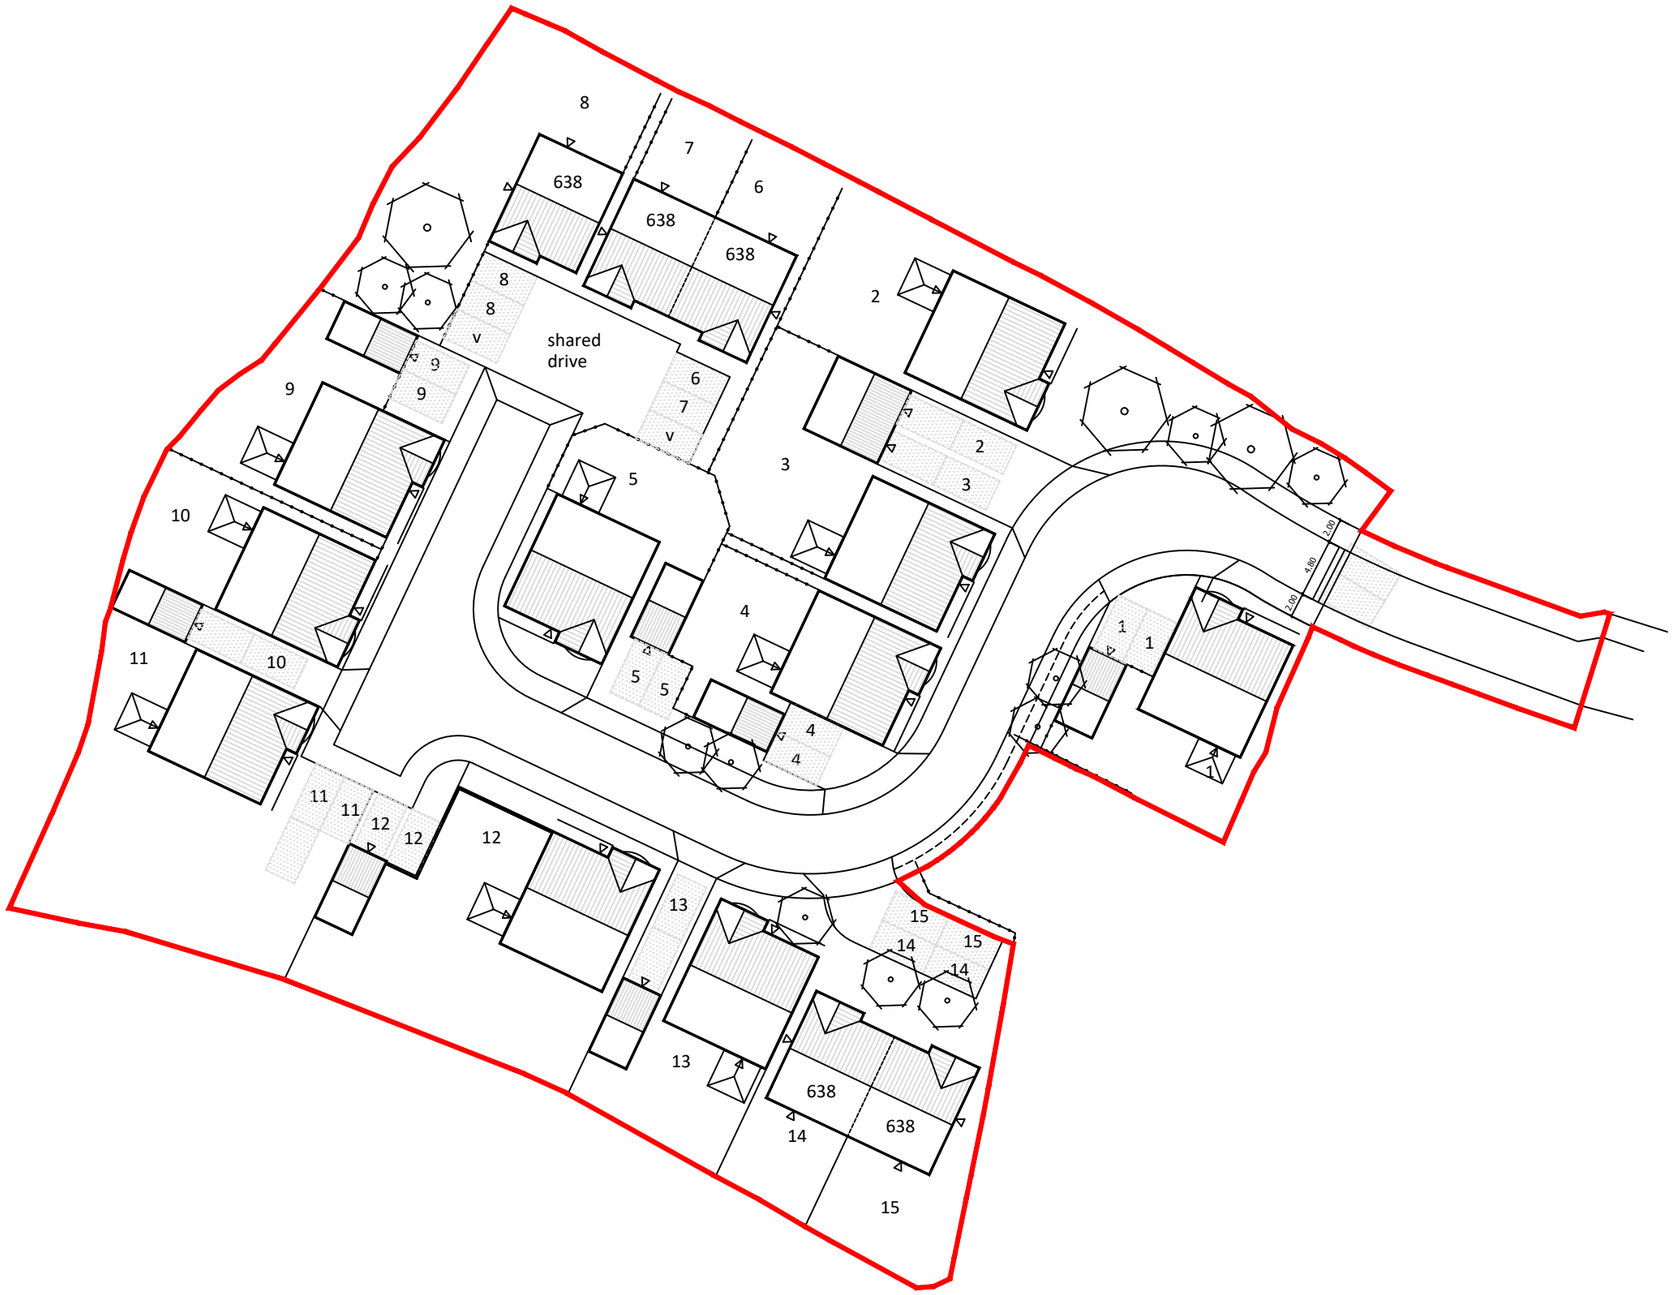

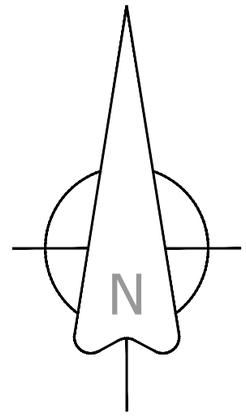

Total number of dwellings = 24no.

key:

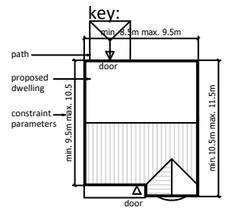

1800mm fencing

indicative
landscaping (trees)

indicative landscaping
(grassed seeded areas)

indicative landscaping
(hedge planted areas)

Land off Roman Road, Carmarthen.

1:500 @ A3. Drg number RR/01 19/12/17